




KERALA RAIL DEVELOPMENT CORPORATION LTD

DETAILED PROJECT REPORT

VOLUME VI - ALIGNMENT REPORT: DRAWINGS ANNEXURE

**SEMI HIGH SPEED RAIL CORRIDOR
THIRUVANANTHAPURAM TO KASARAGOD**

.....

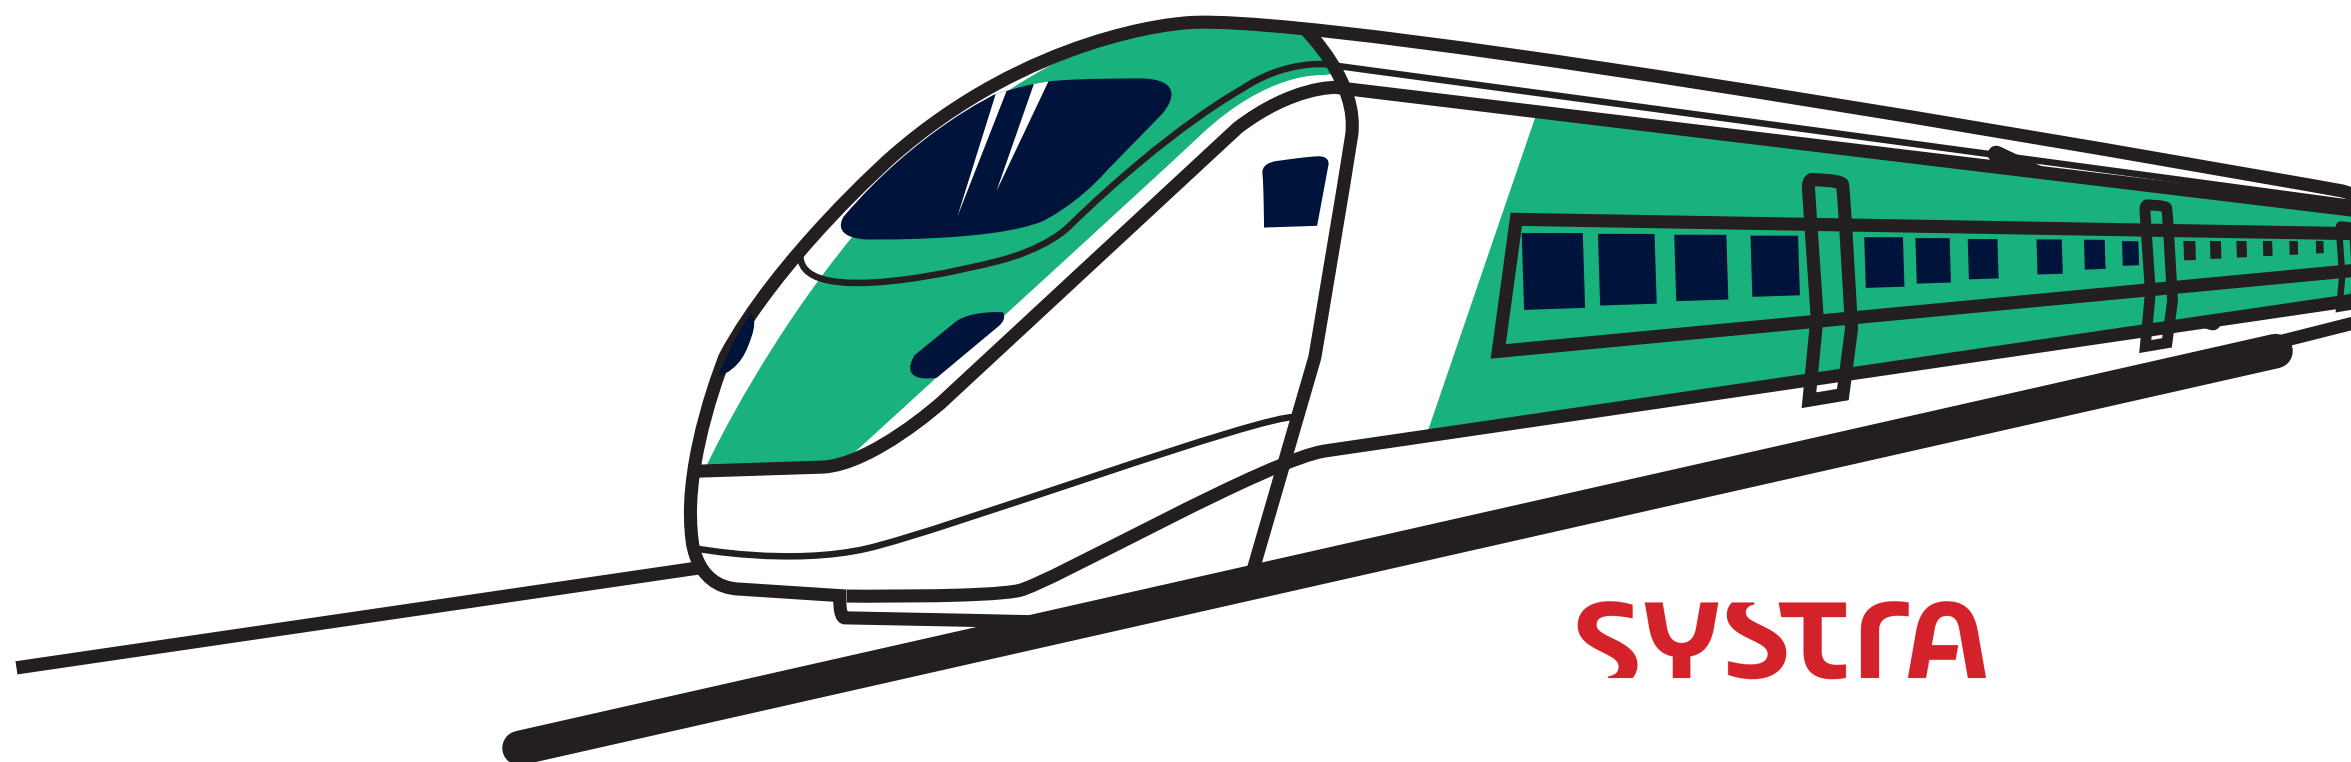

SYSTRA



DETAILED PROJECT REPORT
VOLUME VI - ALIGNMENT REPORT: DRAWINGS ANNEXURE
SEMI HIGH SPEED RAIL CORRIDOR
THIRUVANANTHAPURAM TO KASARAGOD



**SILVER LINE ALIGNMENT FOR THE DETAILED PROJECT REPORT FOR
THIRUVANANTHAPURAM TO KASARAGOD (SEMI HIGH SPEED RAIL CORRIDOR)**

INDEX

SL NO	CONTENT	PAGE NO
1	Index Plan	1
2	Station Locations and Station to Station Distance	2
3	<u>Curve Reports</u> <u>a. Horizontal Design Curve Report</u> <u>b. Sharpe Curve Reports</u> <u>c. Vertical Design Curve Report</u>	3-51
4	Alignment Horizontal Plan and L-Section Profile	52-159



-  - KERALA STATE & DISTRICT BOUNDARY
-  - PROPOSED ALIGNMENT (530.600 km-Separate line from Thiruvananthapuram to Tirur & almost parallel to existing Railway line from Tirur to Kasaragod)
-  - PROPOSED STATIONS
-  - EXISTING RAILWAY LINE (Black)
-  - AIRPORTS
-  - NATIONAL HIGHWAYS
-  - STATE HIGHWAYS

SilverLine Between Thiruvananthapuram to Kasaragod
Details of Horizontal Curves

SI No.	Curve No	Radius of Curve(m)	Chainage (M)		Curve Length (m)	Transition length (m)	LH/RH	Between Stations	Remarks
			Start	End					
1	C1	400	-831.109	-618.796	212.313	2x50=100	RH	TVA - TVM	On Shunting Neck ML
2	C2	3000	927.137	1272.755	345.618	2x130=260	LH	TVM - KLM	
3	C3	3000	1460.718	2655.252	1194.534	2x130=260	RH	TVM - KLM	
4	C4	1850	3969.974	4865.966	895.992	2x180=360	RH	TVM - KLM	
5	C5	4000	5018.709	5404.301	385.592	2x130=260	RH	TVM - KLM	
6	C6	1850	5967.533	7302.165	1334.632	2x180=360	LH	TVM - KLM	
7	C7	10000	8797.964	9040.514	242.55	2x50=100	LH	TVM - KLM	
8	C8	3000	11415.119	11815.111	399.992	2x130=260	RH	TVM - KLM	
9	C9	1850	11964.667	12690.826	726.159	2x180=360	LH	TVM - KLM	
10	C10	3000	13369.887	14110.467	740.58	2x130=260	RH	TVM - KLM	
11	C11	3000	14859.296	15242.184	382.888	2x130=260	RH	TVM - KLM	
12	C12	3000	16645.385	17624.897	979.512	2x130=260	RH	TVM - KLM	
13	C13	15000	18343.245	18740.033	396.788	2x120=240	LH	TVM - KLM	
14	C14	8000	19875.085	20398.036	522.951	2x130=260	RH	TVM - KLM	
15	C15	3000	21461.785	22416.212	954.427	2x130=260	RH	TVM - KLM	
16	C16	2250	24338.174	25103.793	765.619	2x200=400	RH	TVM - KLM	
17	C17	10000	26602.043	26953.784	351.741	2x50=100	LH	TVM - KLM	
18	C18	3000	28822.777	29755.515	932.738	2x130=260	RH	TVM - KLM	
19	C19	3000	31939.249	32763.925	824.676	2x130=260	LH	TVM - KLM	
20	C20	2250	36579.069	37959.717	1380.648	2x200=400	LH	TVM - KLM	
21	C21	3000	39192.089	40633.803	1441.714	2x130=260	LH	TVM - KLM	
22	C22	3300	43999.736	44552.936	553.2	2x130=260	RH	TVM - KLM	
23	C23	2000	45187.512	46287.719	1100.207	2x200=400	LH	TVM - KLM	
24	C24	2000	46533.486	47663.142	1129.656	2x200=400	RH	TVM - KLM	
25	C25	3000	49648.399	50382.274	733.875	2x130=260	RH	TVM - KLM	
26	C26	650	53943.441	54466.792	523.351	2x110=220	RH	TVM - KLM	Entry of Kollam Station(1)
27	C27	1000	56467.348	57303.145	835.797	2x130=260	RH	KLM - CNGR	Entry of Kollam Station(2)
28	C28	10000	58472.575	58984.358	511.783	2x120=240	LH	KLM - CNGR	

29	C29	3000	59708.632	60189.143	480.511	2x130=260	RH	KLM - CNGR	
30	C30	3000	61622.372	62709.289	1086.917	2x130=260	LH	KLM - CNGR	
31	C31	3000	63787.366	64528.649	741.283	2x130=260	RH	KLM - CNGR	
32	C32	3000	65525.159	67587.453	2062.294	2x130=260	LH	KLM - CNGR	
33	C33	3000	72958.582	74322.382	1363.8	2x130=260	RH	KLM - CNGR	
34	C34	2250	76939.603	78584.571	1644.968	2x200=400	LH	KLM - CNGR	
35	C35	3000	81057.605	81476.873	419.268	2x130=260	RH	KLM - CNGR	
36	C36	3000	85000.499	85745.144	744.645	2x130=260	LH	KLM - CNGR	
37	C37	3000	86454.194	88762.992	2308.798	2x130=260	RH	KLM - CNGR	
38	C38	8000	92013.045	92539.374	526.329	2x120=240	LH	KLM - CNGR	
39	C39	8000	92998.740	93410.532	411.792	2x120=240	LH	KLM - CNGR	
40	C40	2250	94448.160	95332.017	883.857	2x200=400	LH	KLM - CNGR	
41	C41	8000	97061.302	97695.422	634.12	2x120=240	RH	KLM - CNGR	
42	C42	4000	98592.060	100049.369	1457.309	2x130=260	RH	KLM - CNGR	
43	C43	3000	104198.353	104572.789	374.436	2x130=260	LH	CNGR - KTM	
44	C44	3000	107539.596	108786.779	1247.183	2x130=260	LH	CNGR - KTM	
45	C45	6000	109373.099	109762.497	389.398	2x130=260	RH	CNGR - KTM	
46	C46	4000	111324.827	111794.866	470.039	2x130=260	LH	CNGR - KTM	
47	C47	3000	113684.891	114311.083	626.192	2x200=400	RH	CNGR - KTM	
48	C48	3000	118132.259	119125.023	992.764	2x130=260	LH	CNGR - KTM	
49	C49	10000	120393.493	120811.660	418.167	2x120=240	LH	CNGR - KTM	
50	C50	3000	123916.304	125232.408	1316.104	2x130=260	LH	CNGR - KTM	
51	C51	3000	127140.124	128956.278	1816.154	2x130=260	RH	CNGR - KTM	
52	C52	3000	129938.161	131160.477	1222.316	2x130=260	LH	CNGR - KTM	
53	C53	3000	132662.790	134811.265	2148.475	2x130=260	RH	CNGR - KTM	
54	C54	3500	137008.678	137396.008	387.33	2x130=260	LH	KTM - EKM	
55	C55	1500	137739.202	138919.690	1180.488	2x130=260	RH	KTM - EKM	Entryof Kottayam Station(3)
56	C56	2500	143928.266	145050.504	1122.238	2x150=300	LH	KTM - EKM	
57	C57	3000	146665.349	148668.699	2003.35	2x130=260	LH	KTM - EKM	
58	C58	3000	154524.560	155077.959	553.399	2x130=260	RH	KTM - EKM	
59	C59	2250	158565.617	160204.083	1638.466	2x200=400	LH	KTM - EKM	
60	C60	3000	160958.369	162873.590	1915.221	2x130=260	RH	KTM - EKM	
61	C61	3000	165701.430	166686.927	985.497	2x130=260	LH	KTM - EKM	
62	C62	3000	168995.223	169944.505	949.282	2x130=260	RH	KTM - EKM	

63	C63	3000	174478.790	176181.299	1702.509	2x130=260	LH	KTM - EKM	
64	C64	2500	177649.094	178861.204	1212.11	2x150=300	LH	KTM - EKM	
65	C65	3000	181209.443	182805.987	1596.544	2x130=260	RH	KTM - EKM	
66	C66	2500	184159.312	185190.039	1030.727	2x150=300	LH	KTM - EKM	
67	C67	2250	185535.111	187237.983	1702.872	2x200=400	RH	KTM - EKM	
68	C68	2250	187770.520	188636.936	866.416	2x200=400	LH	KTM - EKM	
69	C69	1900	189202.333	191902.642	2700.309	2x180=360	RH	KTM - EKM	
70	C70	2250	192822.381	193453.468	631.087	2x200=400	LH	KTM - EKM	
71	C71	900	193853.983	194275.257	421.274	2x130=260	RH	KTM - EKM	Entry of ernakulam Station(4)
72	C72	2300	196197.326	197325.088	1127.762	2x160=320	LH	EKM - KOA	
73	C73	15000	198916.996	199249.502	332.506	2x100=200	RH	EKM - KOA	
74	C74	3000	200151.588	200541.242	389.654	2x130=260	LH	EKM - KOA	
75	C75	3000	204194.841	206933.807	2738.966	2x130=260	LH	EKM - KOA	
76	C76	2000	208698.370	210949.220	2250.85	2x190=380	RH	EKM - KOA	
77	C77	1850	211196.453	212143.856	947.403	2x180=360	LH	EKM - KOA	
78	C78	3000	212759.738	213319.316	559.578	2x130=260	RH	KOA - TSR	
79	C79	3000	213391.229	214283.086	891.857	2x130=260	LH	KOA - TSR	
80	C80	2250	214677.178	215677.176	999.998	2x180=360	LH	KOA - TSR	
81	C81	3000	216497.677	217724.349	1226.672	2x130=260	LH	KOA - TSR	
82	C82	5000	218123.075	218570.430	447.355	2x110=220	LH	KOA - TSR	
83	C83	13000	220286.044	220707.178	421.134	2x100=200	RH	KOA - TSR	
84	C84	3000	224517.147	226511.285	1994.138	2x130=260	RH	KOA - TSR	
85	C85	3000	229261.500	229785.613	524.113	2x130=260	RH	KOA - TSR	
86	C86	2250	233014.964	234622.137	1607.173	2x200=400	LH	KOA - TSR	
87	C87	2800	236450.961	238027.743	1576.782	2x150=300	RH	KOA - TSR	
88	C88	2500	241867.598	243146.684	1279.086	2x150=300	LH	KOA - TSR	
89	C89	5000	245562.548	245864.571	302.023	2x100=200	RH	KOA - TSR	
90	C90	3000	248474.982	251640.127	3165.145	2x130=260	RH	KOA - TSR	
91	C91	1900	255134.787	257187.580	2052.793	2x190=380	LH	KOA - TSR	
92	C92	700	257480.579	258263.982	783.403	2x110=220	RH	KOA - TSR	Entry of Thrissur Station(5)
93	C93	1000	259635.831	259927.253	291.422	2x130=260	RH	TSR - TIR	Entry of Thrissur Station(6)
94	C94	650	260027.246	260482.349	455.103	2x110=220	LH	TSR - TIR	Entry of Thrissur Station(7)
95	C95	650	260583.948	260691.284	107.336	2x40=80	LH	TSR - TIR	Entry of Thrissur Station(8)
96	C96	650	260745.024	261067.616	322.592	2x110=220	RH	TSR - TIR	Entry of Thrissur Station(9)

97	C97	2250	261864.000	262581.427	717.427	2x200=400	LH	TSR - TIR	
98	C98	3000	263339.792	265028.288	1688.496	2x130=260	LH	TSR - TIR	
99	C99	3000	266058.432	267152.225	1093.793	2x130=260	LH	TSR - TIR	
100	C100	3000	269195.291	270111.029	915.738	2x130=260	RH	TSR - TIR	
101	C101	3000	271919.281	273289.013	1369.732	2x130=260	LH	TSR - TIR	
102	C102	3000	275034.345	275810.258	775.913	2x130=260	RH	TSR - TIR	
103	C103	10000	277417.258	278035.470	618.212	2x100=200	LH	TSR - TIR	
104	C104	3000	278873.521	279719.257	845.736	2x130=260	RH	TSR - TIR	
105	C105	3000	284382.123	285287.957	905.834	2x130=260	RH	TSR - TIR	
106	C106	3000	290783.237	291569.174	785.937	2x130=260	LH	TSR - TIR	
107	C107	3000	293545.455	294884.443	1338.988	2x130=260	RH	TSR - TIR	
108	C108	3000	298623.245	299082.756	459.511	2x130=260	LH	TSR - TIR	
109	C109	3000	305339.216	305722.309	383.093	2x130=260	LH	TSR - TIR	
110	C110	2250	308060.764	310070.736	2009.972	2x200=400	LH	TSR - TIR	
111	C111	3000	310480.316	311674.849	1194.533	2x130=260	RH	TSR - TIR	
112	C112	3000	314517.860	315639.003	1121.143	2x130=260	RH	TSR - TIR	
113	C113	3000	319043.353	319375.570	332.217	2x130=260	LH	TSR - TIR	
114	C114	3000	319494.485	319824.465	329.98	2x130=260	RH	TSR - TIR	
115	C115	5000	322319.915	322612.371	292.456	2x90=180	RH	TIR - KKD	
116	C116	10000	322964.047	323400.415	436.368	2x50=100	LH	TIR - KKD	
117	C117	3000	324688.874	325948.362	1259.488	2x130=260	RH	TIR - KKD	
118	C118	10000	328660.408	328844.420	184.012	2x50=100	RH	TIR - KKD	
119	C119	10000	329414.528	329821.760	407.232	2x50=100	LH	TIR - KKD	
120	C120	3000	330371.067	331184.130	813.063	2x130=260	LH	TIR - KKD	
121	C121	2000	333239.630	334211.016	971.386	2x190=380	RH	TIR - KKD	
122	C122	3000	336513.021	337946.771	1433.75	2x130=260	LH	TIR - KKD	
123	C123	10000	341545.131	341947.757	402.626	2x50=100	LH	TIR - KKD	
124	C124	1850	342921.828	344473.820	1551.992	2x180=360	RH	TIR - KKD	
125	C125	3000	345343.855	345656.231	312.376	2x130=260	LH	TIR - KKD	
126	C126	2250	346594.607	347060.760	466.153	2x200=400	LH	TIR - KKD	
127	C127	2250	347217.986	348074.304	856.318	2x200=400	LH	TIR - KKD	
128	C128	1850	348453.804	349721.281	1267.477	2x180=360	LH	TIR - KKD	
129	C129	3000	352438.199	352819.667	381.468	2x130=260	LH	TIR - KKD	
130	C130	1850	352958.121	354421.054	1462.933	2x180=360	RH	TIR - KKD	

131	C131	5000	354660.283	355198.627	538.344	2x100=200	LH	TIR - KKD	
132	C132	1900	355479.064	356564.106	1085.042	2x190=380	LH	TIR - KKD	
133	C133	650	356880.452	357388.113	507.661	2x110=220	RH	TIR - KKD	Entry of Kozhikode Station(10)
134	C134	1000	358492.023	358803.162	311.139	2x110=220	LH	KKD - KNR	Entry of Kozhikode Station(11)
135	C135	3200	360169.895	360464.069	294.174	2x130=260	LH	KKD - KNR	
136	C136	3500	360841.291	361134.756	293.465	2x130=260	RH	KKD - KNR	
137	C137	3000	363038.485	363339.770	301.285	2x130=260	RH	KKD - KNR	
138	C138	3000	363613.916	363910.867	296.951	2x130=260	LH	KKD - KNR	
139	C139	5000	366419.771	367100.774	681.003	2x130=260	LH	KKD - KNR	
140	C140	2250	368230.369	369442.228	1211.859	2x200=400	RH	KKD - KNR	
141	C141	2250	371815.856	373043.701	1227.845	2x200=400	LH	KKD - KNR	
142	C142	2250	380679.462	381404.198	724.736	2x200=400	LH	KKD - KNR	
143	C143	1860	383971.071	384811.277	840.206	2x190=380	LH	KKD - KNR	
144	C144	2000	386388.887	387555.346	1166.459	2x190=380	LH	KKD - KNR	
145	C145	2000	388266.779	391063.167	2796.388	2x180=360	RH	KKD - KNR	
146	C146	10000	398363.621	399508.690	1145.069	2x140=280	RH	KKD - KNR	
147	C147	2500	399938.526	401438.507	1499.981	2x170=340	LH	KKD - KNR	
148	C148	1900	402969.174	403733.693	764.519	2x180=360	RH	KKD - KNR	
149	C149	8000	404512.325	404947.867	435.542	2x110=220	LH	KKD - KNR	
150	C150	1900	405936.815	407136.462	1199.647	2x190=380	RH	KKD - KNR	
151	C151	2000	407644.954	408526.783	881.829	2x190=380	LH	KKD - KNR	
152	C152	1900	410135.656	411008.305	872.649	2x190=380	LH	KKD - KNR	
153	C153	2000	414300.433	415317.784	1017.351	2x190=380	RH	KKD - KNR	
154	C154	1900	416801.862	419176.410	2374.548	2x190=380	LH	KKD - KNR	
155	C155	2000	419571.507	421149.269	1577.762	2x190=380	RH	KKD - KNR	
156	C156	2000	426554.016	427633.066	1079.05	2x190=380	LH	KKD - KNR	
157	C157	1900	428400.345	429554.760	1154.415	2x190=380	RH	KKD - KNR	
158	C158	4000	429766.449	430515.066	748.617	2x150=300	LH	KKD - KNR	
159	C159	2500	431140.215	431947.749	807.534	2x180=360	RH	KKD - KNR	
160	C160	2000	432747.632	433396.023	648.391	2x190=380	LH	KKD - KNR	
161	C161	1900	434276.887	435444.729	1167.842	2x190=380	RH	KKD - KNR	
162	C162	2300	437285.256	438956.000	1670.744	2x190=380	LH	KKD - KNR	
163	C163	3000	440668.483	441040.384	371.901	2x130=260	RH	KKD - KNR	
164	C164	2750	441585.101	444007.328	2422.227	2x140=280	LH	KKD - KNR	

165	C165	1500	444239.868	444934.170	694.302	2x180=360	LH	KKD - KNR	Entry of Kannur Station(12)
166	C166	900	445283.423	446429.118	1145.695	2x130=260	RH	KKD - KNR	Entry of Kannur Station(13)
167	C167	650	447518.706	447966.321	447.615	2x110=220	RH	KNR - KGD	Entry of Kannur Station(14)
168	C168	3000	449982.254	450317.708	335.454	2x130=260	LH	KNR - KGD	
169	C169	1850	451416.477	452237.328	820.851	2x180=360	LH	KNR - KGD	
170	C170	1900	452274.666	453953.468	1678.802	2x190=380	RH	KNR - KGD	
171	C171	2000	454835.396	456589.789	1754.393	2x180=360	LH	KNR - KGD	
172	C172	1850	462289.178	463651.879	1362.701	2x180=360	LH	KNR - KGD	
173	C173	1850	463841.710	465270.070	1428.36	2x180=360	RH	KNR - KGD	
174	C174	7500	466426.588	466745.763	319.175	2x100=200	RH	KNR - KGD	
175	C175	5000	467347.335	467650.044	302.709	2x100=200	LH	KNR - KGD	
176	C176	3000	468220.549	468631.652	411.103	2x130=260	LH	KNR - KGD	
177	C177	3000	470789.445	471428.500	639.055	2x130=260	RH	KNR - KGD	
178	C178	2000	473518.649	474783.323	1264.674	2x180=360	LH	KNR - KGD	
179	C179	2250	477457.387	479370.429	1913.042	2x200=400	RH	KNR - KGD	
180	C180	3000	482529.224	482835.662	306.438	2x130=260	LH	KNR - KGD	
181	C181	2250	484353.116	485374.847	1021.731	2x200=400	RH	KNR - KGD	
182	C182	1850	488077.565	489294.193	1216.628	2x180=360	LH	KNR - KGD	
183	C183	2250	490592.361	491877.705	1285.344	2x200=400	RH	KNR - KGD	
184	C184	3000	492867.442	493703.634	836.192	2x130=260	LH	KNR - KGD	
185	C185	3000	494180.515	494654.534	474.019	2x130=260	RH	KNR - KGD	
186	C186	1850	496617.899	497466.798	848.899	2x180=360	LH	KNR - KGD	
187	C187	1850	499349.874	500884.042	1534.168	2x180=360	LH	KNR - KGD	
188	C188	1850	501027.178	502793.059	1765.881	2x180=360	RH	KNR - KGD	
189	C189	3000	506584.966	507005.133	420.167	2x130=260	RH	KNR - KGD	
190	C190	1850	511114.699	511930.846	816.147	2x180=360	LH	KNR - KGD	
191	C191	2250	512438.121	513439.582	1001.461	2x200=400	RH	KNR - KGD	
192	C192	2000	513614.003	514258.516	644.513	2x180=360	LH	KNR - KGD	
193	C193	3000	514360.445	514854.471	494.026	2x130=260	LH	KNR - KGD	
194	C194	2250	516011.692	517029.174	1017.482	2x200=400	RH	KNR - KGD	
195	C195	2000	517765.484	518494.098	728.614	2x190=380	LH	KNR - KGD	
196	C196	2250	519079.596	520787.431	1707.835	2x200=400	RH	KNR - KGD	
197	C197	2250	521223.595	523291.777	2068.182	2x200=400	LH	KNR - KGD	
198	C198	2000	525955.849	527409.281	1453.432	2x180=360	RH	KNR - KGD	

199	C199	1000	528621.258	529417.064	795.806	2x140=280	LH	KNR - KGD	Entry of Kasaragod Station(15)
200	C200	650	529544.023	529911.354	367.331	2x110=220	RH	KNR - KGD	Entry of Kasaragod Station(16)
201	C201	650	531354.204	531797.503	443.299	2x110=220	LH	KGD - KDD	Entry of Kasaragod Station beyond Kasaragod

TABLE: ROUTE LENGTH AND PROPOSED STATION LOCATIONS ON THE SILVER LINE

Sl.No.	Station Name	Chainage in (Km)	Inter distance in (Km)	Latitude (N)	Longitude (E)
1	Dead End/Begning of Track	-1.100	0.000		
2	Thiruvananthapuram	0.000	1.100	8°30'44.94"N	76°53'50.63"E
3	Kollam	55.338	55.338	8°53'44.51"N	76°39'25.56"E
4	Chengannur	102.900	47.562	9°18'28.66"N	76°38'26.37"E
5	Kottayam	136.108	33.208	9°34'33.43"N	76°22'18.74"E
6	Ernakulam	195.329	59.221	10° 0'48.99"N	76°22'36.56"E
7	Kochi Airport	212.318	16.989	10° 9'21.98"N	76°22'51.02"E
8	Thrissur	259.117	46.799	10°30'31.32"N	76°12'19.67"E
9	Tirur	320.562	61.445	10°56'46.40"N	75°54'08.66"E
10	Kozhikode	357.868	37.306	11°14'49.70"N	75°46'46.89"E
11	Kannur	446.095	88.227	11°52'19.04"N	75°22'08.96"E
12	Kasaragod	529.450	83.355	12°29'27.51"N	74°59'13.30"E
13	Kasaragod Depot Entry chainage(End Of Main Line)	532.249	2.799		
14	Total Length Start to End (Km)		533.349		
15	Total Length Thiruvananthapuram station Center to		529.450		
Depot Locations					
1	Kollam	55.338	0.000	8°53'03.23"N	76°38'53.47"E
2	Kasaragod	530.953	475.615	12°30'45.59"N	74°58'21.03"E
RORO Loding/Unloading Points					
1	Thiruvananthapuram RORO(At Kazhakkootam)	8.019	0.000	8°34'27.49"N	76°51'53.64"E
2	Kollam(Attached to station)	55.338	47.319	8°53'44.51"N	76°39'25.56"E
3	Ernakulam RORO (At Pazhanganad)	199.168	143.830	10° 2'42.63"N	76°23'25.42"E
4	Thrissur RORO(At Muriyad)	241.160	41.992	10°22'2.96"N	76°15'00.27"E
5	Kasargod RORO (At Kasaragod Depot)	531.950	290.790	12°30'33.22"N	74°58'28.92"E

Independent RORO Without Loading/Unloading Points					
1	Kozhikode RORO (At West Hill)	362.471	0.000	11°17'9.55"N	75°45'52.78"E
2	Kannur RORO(Near Kannur)	448.624	86.153	11°53'1.25"N	75°21'45.63"E
Engineering Maintanace Depot					
1	Kollam(attached to station)	55.338	0.000	8°53'44.51"N	76°39'25.56"E
2	Thrissur RORO (At Muriyad)	241.160	185.822	10°22'2.96"N	76°15'00.27"E
3	Kannur RORO(Near Kannur)	447.459	206.299	11°53'1.25"N	75°21'45.63"E
OHE Maintenance Depot					
1	Kollam	55.338	0.000	8°53'44.51"N	76°39'25.56"E
2	Ernakulam RORO (At Pazhanganad)	199.168	143.830	10° 2'42.63"N	76°23'25.42"E
3	Tirur	320.562	121.394	10°56'46.40"N	75°54'08.66"E
4	Kannur RORO(Near Kannur)	447.459	126.897	11°53'1.25"N	75°21'45.63"E
Ballast Depot Location					
1	Kollam (Attached to station)	55.338	0.000	8°53'44.51"N	76°39'25.56"E
2	Kottayam(Attached to station)	136.108	80.770	9°34'33.43"N	76°32'18.74"E
3	Thrissur RORO (At Muriyad)	241.160	105.052	10°22'2.96"N	76°15'00.27"E
4	Kozhikode RORO (At West Hill)	362.471	121.311	11°17'9.55"N	75°45'52.78"E
Brake Down Special Sidings					
1	Kollam Depot	55.338	0.000	8°53'03.23"N	76°38'53.47"E
2	Kasaragod Depot	530.953	475.615	12°30'45.59"N	74°58'21.03"E
RRV Siding Location					
1	Kollam Depot	55.338	0.000	8°53'03.23"N	76°38'53.47"E
2	Thrissur RORO(At Muriyad)	241.150	185.812	10°22'2.96"N	76°15'00.27"E
3	Kasaragod Depot	530.953	289.803	12°30'45.59"N	74°58'21.03"E

SilverLine Between Thiruvananthapuram to Kasaragod
Details of Horizontal Alignment sharp Curves

SI No.	Curve No	Radius of Curve(m)	Chainage (M)		Curve Length (m)	Transition length (m)	LH/RH	Between Stations	Remarks
			Start	End					
1	C1	400	-831.109	-618.796	212.313	2x50=100	RH	TVA - TVM	On Shunting Neck ML
2	C26	650	53943.441	54466.792	523.351	2x110=220	RH	TVM - KLM	Entry of Kollam Station(1)
3	C27	1000	56467.348	57303.145	835.797	2x130=260	RH	KLM - CNGR	Entry of Kollam Station(2)
4	C55	1500	137739.202	138919.690	1180.488	2x130=260	RH	KTM - EKM	Entry of Kottayam Station(3)
5	C71	900	193853.983	194275.257	421.274	2x130=260	RH	KTM - EKM	Entry of ernakulam Station(4)
6	C92	700	257480.579	258263.982	783.403	2x110=220	RH	KOA - TSR	Entry of Thrissur Station(5)
7	C93	1000	259635.831	259927.253	291.422	2x130=260	RH	TSR - TIR	Entry of Thrissur Station(6)
8	C94	650	260027.246	260482.349	455.103	2x110=220	LH	TSR - TIR	Entry of Thrissur Station(7)
9	C95	650	260583.948	260691.284	107.336	2x40=80	LH	TSR - TIR	Entry of Thrissur Station(8)
10	C96	650	260745.024	261067.616	322.592	2x110=220	RH	TSR - TIR	Entry of Thrissur Station(9)
11	C133	650	356880.452	357388.113	507.661	2x110=220	RH	TIR - KKD	Entry of Kozhikode Station(10)
12	C134	1000	358492.023	358803.162	311.139	2x110=220	LH	KKD - KNR	Entry of Kozhikode Station(11)
13	C165	1500	444239.868	444934.170	694.302	2x180=360	LH	KKD - KNR	Entry of Kannur Station(12)
14	C166	900	445283.423	446429.118	1145.695	2x130=260	RH	KKD - KNR	Entry of Kannur Station(13)
15	C167	650	447518.706	447966.321	447.615	2x110=220	RH	KNR - KGD	Entry of Kannur Station(14)
16	C199	1000	528621.258	529417.064	795.806	2x140=280	LH	KNR - KGD	Entry of Kasaragod Station(15)
17	C200	650	529544.023	529911.354	367.331	2x110=220	RH	KNR - KGD	Entry of Kasaragod Station(16)
18	C201	650	531354.204	531797.503	443.299	2x110=220	LH	KGD - KDD	Entry of Kasaragod Station beyond Kasaragod

Details of Vertical Alignment on Silver Line Between Thiruvananthapuram to Kasaragod

SL No	Point Type	Start Station	Start Elevation	Start Gradient	Point Type	End Station	End Elevation	End Gradient	Element Type	Curve No.	Element Length	Between Stations	Radius
1	POB	-1+100.000	11.5	0.00%	PVC	2+041.320	11.5	0.00%	Linear		3141.320	TVA-TVM	
2	PVC	2+041.320	11.5	0.00%	PVT	2+252.876	11.28	-0.21%	Circular	VC1	211.556	TVM-KLM	100000.000
3	PVT	2+252.876	11.28	-0.21%	PVC	4+001.884	7.58	-0.21%	Linear		1749.008	TVM-KLM	
4	PVC	4+001.884	7.58	-0.21%	PVT	4+197.986	7.55	0.18%	Circular	VC2	196.102	TVM-KLM	-50000.000
5	PVT	4+197.986	7.55	0.18%	PVC	5+554.859	10	0.18%	Linear		1356.873	TVM-KLM	
6	PVC	5+554.859	10	0.18%	PVT	5+684.705	10.12	0.01%	Circular	VC3	129.846	TVM-KLM	75000.000
7	PVT	5+684.705	10.12	0.01%	PVC	8+462.559	10.33	0.01%	Linear		2777.854	TVM-KLM	
8	PVC	8+462.559	10.33	0.01%	PVT	8+561.692	10.32	-0.03%	Circular	VC4	99.133	TVM-KLM	300000.000
9	PVT	8+561.692	10.32	-0.03%	PVC	10+047.786	9.94	-0.03%	Linear		1486.095	TVM-KLM	
10	PVC	10+047.786	9.94	-0.03%	PVT	10+166.081	9.92	-0.01%	Circular	VC5	118.295	TVM-KLM	-765000.000
11	PVT	10+166.081	9.92	-0.01%	PVC	13+200.241	9.61	-0.01%	Linear		3034.159	TVM-KLM	
12	PVC	13+200.241	9.61	-0.01%	PVT	13+306.368	9.49	-0.21%	Circular	VC6	106.128	TVM-KLM	52000.000
13	PVT	13+306.368	9.49	-0.21%	PVC	14+635.054	6.65	-0.21%	Linear		1328.686	TVM-KLM	
14	PVC	14+635.054	6.65	-0.21%	PVT	14+823.857	7.23	0.83%	Circular	VC7	188.803	TVM-KLM	-18000.000
15	PVT	14+823.857	7.23	0.83%	PVC	16+980.775	25.24	0.83%	Linear		2156.918	TVM-KLM	
16	PVC	16+980.775	25.24	0.83%	PVT	17+317.435	24.9	-1.04%	Circular	VC8	336.660	TVM-KLM	18000.000
17	PVT	17+317.435	24.9	-1.04%	PVC	18+872.765	8.79	-1.04%	Linear		1555.330	TVM-KLM	
18	PVC	18+872.765	8.79	-1.04%	PVT	19+148.764	8.05	0.50%	Circular	VC9	275.998	TVM-KLM	-18000.000
19	PVT	19+148.764	8.05	0.50%	PVC	20+057.786	12.58	0.50%	Linear		909.022	TVM-KLM	
20	PVC	20+057.786	12.58	0.50%	PVT	20+185.349	12.81	-0.13%	Circular	VC10	127.564	TVM-KLM	20350.000
21	PVT	20+185.349	12.81	-0.13%	PVC	23+627.745	8.37	-0.13%	Linear		3442.396	TVM-KLM	
22	PVC	23+627.745	8.37	-0.13%	PVT	23+853.144	8.94	0.63%	Circular	VC11	225.399	TVM-KLM	-29570.000
23	PVT	23+853.144	8.94	0.63%	PVC	26+300.582	24.43	0.63%	Linear		2447.438	TVM-KLM	
24	PVC	26+300.582	24.43	0.63%	PVT	26+468.592	25.16	0.23%	Circular	VC12	168.009	TVM-KLM	41630.000
25	PVT	26+468.592	25.16	0.23%	PVC	29+014.342	31	0.23%	Linear		2545.751	TVM-KLM	
26	PVC	29+014.342	31	0.23%	PVT	29+147.313	31.39	0.35%	Circular	VC13	132.970	TVM-KLM	-112000.000
27	PVT	29+147.313	31.39	0.35%	PVC	32+254.596	42.21	0.35%	Linear		3107.283	TVM-KLM	
28	PVC	32+254.596	42.21	0.35%	PVT	32+352.202	42.67	0.60%	Circular	VC14	97.606	TVM-KLM	-39000.000

29	PVT	32+352.202	42.67	0.60%	PVC	36+852.172	69.61	0.60%	Linear		4499.971	TVM-KLM	
30	PVC	36+852.172	69.61	0.60%	PVT	37+214.422	68.13	-1.41%	Circular	VC15	362.250	TVM-KLM	18000.000
31	PVT	37+214.422	68.13	-1.41%	PVC	38+731.179	46.68	-1.41%	Linear		1516.757	TVM-KLM	
32	PVC	38+731.179	46.68	-1.41%	PVT	38+988.041	44.88	0.01%	Circular	VC16	256.862	TVM-KLM	-18000.000
33	PVT	38+988.041	44.88	0.01%	PVC	40+033.598	45.02	0.01%	Linear		1045.557	TVM-KLM	
34	PVC	40+033.598	45.02	0.01%	PVT	40+149.977	44.66	-0.63%	Circular	VC17	116.379	TVM-KLM	18000.000
35	PVT	40+149.977	44.66	-0.63%	PVC	41+642.588	35.2	-0.63%	Linear		1492.611	TVM-KLM	
36	PVC	41+642.588	35.2	-0.63%	PVT	41+786.347	34.86	0.17%	Circular	VC18	143.759	TVM-KLM	-18000.000
37	PVT	41+786.347	34.86	0.17%	PVC	45+556.629	41.09	0.17%	Linear		3770.282	TVM-KLM	
38	PVC	45+556.629	41.09	0.17%	PVT	45+811.346	39.71	-1.25%	Circular	VC19	254.717	TVM-KLM	18000.000
39	PVT	45+811.346	39.71	-1.25%	PVC	48+110.266	10.98	-1.25%	Linear		2298.919	TVM-KLM	
40	PVC	48+110.266	10.98	-1.25%	PVT	48+395.134	9.67	0.33%	Circular	VC20	284.869	TVM-KLM	-18000.000
41	PVT	48+395.134	9.67	0.33%	PVC	51+328.356	19.43	0.33%	Linear		2933.221	TVM-KLM	
42	PVC	51+328.356	19.43	0.33%	PVT	51+460.241	19.38	-0.40%	Circular	VC21	131.886	TVM-KLM	18000.000
43	PVT	51+460.241	19.38	-0.40%	PVC	53+047.941	13.03	-0.40%	Linear		1587.700	TVM-KLM	
44	PVC	53+047.941	13.03	-0.40%	PVT	53+092.831	12.84	-0.44%	Circular	VC22	44.890	TVM-KLM	125000.000
45	PVT	53+092.831	12.84	-0.44%	PVC	54+136.600	8.29	-0.44%	Linear		1043.769	TVM-KLM	
46	PVC	54+136.600	8.29	-0.44%	PVT	54+267.282	8.01	0.00%	Circular	VC23	130.683	TVM-KLM	-30000.000
47	PVT	54+267.282	8.01	0.00%	PVC	57+836.174	8	0.00%	Linear		3568.892	KLM - CNGR	
48	PVC	57+836.174	8	0.00%	PVT	58+002.159	8.34	0.41%	Circular	VC24	165.984	KLM - CNGR	-40000.000
49	PVT	58+002.159	8.34	0.41%	PVC	62+353.833	26.39	0.41%	Linear		4351.674	KLM - CNGR	
50	PVC	62+353.833	26.39	0.41%	PVT	62+478.218	26.5	-0.24%	Circular	VC25	124.385	KLM - CNGR	19000.000
51	PVT	62+478.218	26.5	-0.24%	PVC	64+062.636	22.69	-0.24%	Linear		1584.418	KLM - CNGR	
52	PVC	64+062.636	22.69	-0.24%	PVT	64+239.076	23.14	0.74%	Circular	VC26	176.440	KLM - CNGR	-18000.000
53	PVT	64+239.076	23.14	0.74%	PVC	65+676.212	33.77	0.74%	Linear		1437.136	KLM - CNGR	
54	PVC	65+676.212	33.77	0.74%	PVT	65+980.445	33.45	-0.95%	Circular	VC27	304.232	KLM - CNGR	18000.000
55	PVT	65+980.445	33.45	-0.95%	PVC	67+792.090	16.24	-0.95%	Linear		1811.646	KLM - CNGR	
56	PVC	67+792.090	16.24	-0.95%	PVT	67+978.082	15.34	-0.02%	Circular	VC28	185.991	KLM - CNGR	-20000.000
57	PVT	67+978.082	15.34	-0.02%	PVC	72+275.874	14.48	-0.02%	Linear		4297.792	KLM - CNGR	
58	PVC	72+275.874	14.48	-0.02%	PVT	72+419.870	14.97	0.70%	Circular	VC29	143.997	KLM - CNGR	-20000.000
59	PVT	72+419.870	14.97	0.70%	PVC	75+115.078	33.84	0.70%	Linear		2695.207	KLM - CNGR	
60	PVC	75+115.078	33.84	0.70%	PVT	75+224.483	34.4	0.34%	Circular	VC30	109.406	KLM - CNGR	30000.000
61	PVT	75+224.483	34.4	0.34%	PVC	76+401.202	38.35	0.34%	Linear		1176.719	KLM - CNGR	

62	PVC	76+401.202	38.35	0.34%	PVT	76+732.239	36.72	-1.32%	Circular	VC31	331.036	KLM - CNGR	20000.000
63	PVT	76+732.239	36.72	-1.32%	PVC	77+794.966	22.69	-1.32%	Linear		1062.727	KLM - CNGR	
64	PVC	77+794.966	22.69	-1.32%	PVT	78+239.025	21.76	0.90%	Circular	VC32	444.059	KLM - CNGR	-20000.000
65	PVT	78+239.025	21.76	0.90%	PVC	79+527.565	33.36	0.90%	Linear		1288.539	KLM - CNGR	
66	PVC	79+527.565	33.36	0.90%	PVT	79+887.640	33.36	-0.90%	Circular	VC33	360.075	KLM - CNGR	20000.000
67	PVT	79+887.640	33.36	-0.90%	PVC	81+669.325	17.33	-0.90%	Linear		1781.685	KLM - CNGR	
68	PVC	81+669.325	17.33	-0.90%	PVT	81+859.318	16.52	0.05%	Circular	VC34	189.993	KLM - CNGR	-20000.000
69	PVT	81+859.318	16.52	0.05%	PVC	84+712.050	17.95	0.05%	Linear		2852.732	KLM - CNGR	
70	PVC	84+712.050	17.95	0.05%	PVT	84+862.046	18.47	0.65%	Circular	VC35	149.997	KLM - CNGR	-25000.000
71	PVT	84+862.046	18.47	0.65%	PVC	86+931.666	31.93	0.65%	Linear		2069.620	KLM - CNGR	
72	PVC	86+931.666	31.93	0.65%	PVT	87+209.659	31.8	-0.74%	Circular	VC36	277.993	KLM - CNGR	20000.000
73	PVT	87+209.659	31.8	-0.74%	PVC	89+660.264	13.67	-0.74%	Linear		2450.604	KLM - CNGR	
74	PVC	89+660.264	13.67	-0.74%	PVT	89+806.259	13.12	-0.01%	Circular	VC37	145.996	KLM - CNGR	-20000.000
75	PVT	89+806.259	13.12	-0.01%	PVC	95+886.513	12.51	-0.01%	Linear		6080.254	KLM - CNGR	
76	PVC	95+886.513	12.51	-0.01%	PVT	96+135.641	14.21	1.37%	Circular	VC38	249.127	KLM - CNGR	-18000.000
77	PVT	96+135.641	14.21	1.37%	PVC	98+025.433	40.18	1.37%	Linear		1889.792	KLM - CNGR	
78	PVC	98+025.433	40.18	1.37%	PVT	98+401.215	41.42	-0.71%	Circular	VC39	375.782	KLM - CNGR	18000.000
79	PVT	98+401.215	41.42	-0.71%	PVC	101+839.776	16.88	-0.71%	Linear		3438.561	KLM - CNGR	
80	PVC	101+839.776	16.88	-0.71%	PVT	101+968.231	16.42	0.00%	Circular	VC40	128.454	KLM - CNGR	-18000.000
81	PVT	101+968.231	16.42	0.00%	PVC	103+825.392	16.42	0.00%	Linear		1857.162	CNGR - KTM	
82	PVC	103+825.392	16.42	0.00%	PVT	103+895.150	16.41	-0.05%	Circular	VC41	69.758	CNGR - KTM	150000.000
83	PVT	103+895.150	16.41	-0.05%	PVC	108+895.230	14.08	-0.05%	Linear		5000.080	CNGR - KTM	
84	PVC	108+895.230	14.08	-0.05%	PVT	108+969.924	13.99	-0.20%	Circular	VC42	74.695	CNGR - KTM	50000.000
85	PVT	108+969.924	13.99	-0.20%	PVC	110+901.931	10.21	-0.20%	Linear		1932.007	CNGR - KTM	
86	PVC	110+901.931	10.21	-0.20%	PVT	111+104.100	10.01	0.01%	Circular	VC43	202.169	CNGR - KTM	-100000.000
87	PVT	111+104.100	10.01	0.01%	PVC	112+707.814	10.11	0.01%	Linear		1603.715	CNGR - KTM	
88	PVC	112+707.814	10.11	0.01%	PVT	112+803.222	10.18	0.13%	Circular	VC44	95.408	CNGR - KTM	-77000.000
89	PVT	112+803.222	10.18	0.13%	PVC	113+901.321	11.61	0.13%	Linear		1098.099	CNGR - KTM	
90	PVC	113+901.321	11.61	0.13%	PVT	114+064.243	11.19	-0.65%	Circular	VC45	162.923	CNGR - KTM	21000.000
91	PVT	114+064.243	11.19	-0.65%	PVC	114+779.669	6.57	-0.65%	Linear		715.426	CNGR - KTM	
92	PVC	114+779.669	6.57	-0.65%	PVT	115+085.873	7.2	1.06%	Circular	VC46	306.204	CNGR - KTM	-18000.000
93	PVT	115+085.873	7.2	1.06%	PVC	116+042.623	17.3	1.06%	Linear		956.750	CNGR - KTM	
94	PVC	116+042.623	17.3	1.06%	PVT	116+173.997	18.2	0.33%	Circular	VC47	131.374	CNGR - KTM	18000.000

95	PVT	116+173.997	18.2	0.33%	PVC	117+478.967	22.45	0.33%	Linear		1304.970	CNGR - KTM	
96	PVC	117+478.967	22.45	0.33%	PVT	117+586.869	22.89	0.48%	Circular	VC48	107.902	CNGR - KTM	-70000.000
97	PVT	117+586.869	22.89	0.48%	PVC	118+639.534	27.94	0.48%	Linear		1052.665	CNGR - KTM	
98	PVC	118+639.534	27.94	0.48%	PVT	118+751.437	28.13	-0.14%	Circular	VC49	111.903	CNGR - KTM	18000.000
99	PVT	118+751.437	28.13	-0.14%	PVC	119+617.564	26.9	-0.14%	Linear		866.127	CNGR - KTM	
100	PVC	119+617.564	26.9	-0.14%	PVT	119+880.978	28.45	1.32%	Circular	VC50	263.414	CNGR - KTM	-18000.000
101	PVT	119+880.978	28.45	1.32%	PVC	120+647.365	38.58	1.32%	Linear		766.386	CNGR - KTM	
102	PVC	120+647.365	38.58	1.32%	PVT	120+926.568	40.1	-0.23%	Circular	VC51	279.204	CNGR - KTM	17500.000
103	PVT	120+926.568	40.1	-0.23%	PVC	121+866.684	37.95	-0.23%	Linear		940.115	CNGR - KTM	
104	PVC	121+866.684	37.95	-0.23%	PVT	121+999.699	37.73	-0.10%	Circular	VC52	133.016	CNGR - KTM	-25000.000
105	PVT	121+999.699	37.73	-0.10%	PVC	122+839.343	36.92	-0.10%	Linear		839.643	CNGR - KTM	
106	PVC	122+839.343	36.92	-0.10%	PVT	123+050.723	35.47	-1.27%	Circular	VC53	211.381	CNGR - KTM	18000.000
107	PVT	123+050.723	35.47	-1.27%	PVC	124+060.412	22.64	-1.27%	Linear		1009.688	CNGR - KTM	
108	PVC	124+060.412	22.64	-1.27%	PVT	124+370.428	21.37	0.45%	Circular	VC54	310.017	CNGR - KTM	-18000.000
109	PVT	124+370.428	21.37	0.45%	PVC	125+633.526	27.07	0.45%	Linear		1263.097	CNGR - KTM	
110	PVC	125+633.526	27.07	0.45%	PVT	125+976.580	25.35	-1.45%	Circular	VC55	343.055	CNGR - KTM	18000.000
111	PVT	125+976.580	25.35	-1.45%	PVC	127+501.178	3.17	-1.45%	Linear		1524.598	CNGR - KTM	
112	PVC	127+501.178	3.17	-1.45%	PVT	127+780.398	1.28	0.10%	Circular	VC56	279.220	CNGR - KTM	-18000.000
113	PVT	127+780.398	1.28	0.10%	PVC	131+928.624	5.29	0.10%	Linear		4148.225	CNGR - KTM	
114	PVC	131+928.624	5.29	0.10%	PVT	132+108.267	5.55	0.20%	Circular	VC57	179.643	CNGR - KTM	-177000.000
115	PVT	132+108.267	5.55	0.20%	PVC	134+357.448	10.01	0.20%	Linear		2249.181	CNGR - KTM	
116	PVC	134+357.448	10.01	0.20%	PVT	134+466.473	10.12	0.00%	Circular	VC58	109.025	CNGR - KTM	55000.000
117	PVT	134+466.473	10.12	0.00%	PVC	137+579.272	10.12	0.00%	Linear		3112.799	KTM - EKM	
118	PVC	137+579.272	10.12	0.00%	PVT	137+691.247	9.99	-0.22%	Circular	VC59	111.975	KTM - EKM	50000.000
119	PVT	137+691.247	9.99	-0.22%	PVC	139+133.350	6.76	-0.22%	Linear		1442.104	KTM - EKM	
120	PVC	139+133.350	6.76	-0.22%	PVT	139+306.707	6.75	0.21%	Circular	VC60	173.357	KTM - EKM	-40000.000
121	PVT	139+306.707	6.75	0.21%	PVC	140+406.102	9.05	0.21%	Linear		1099.395	KTM - EKM	
122	PVC	140+406.102	9.05	0.21%	PVT	140+501.419	9.48	0.69%	Circular	VC61	95.317	KTM - EKM	-20000.000
123	PVT	140+501.419	9.48	0.69%	PVC	142+070.470	20.25	0.69%	Linear		1569.051	KTM - EKM	
124	PVC	142+070.470	20.25	0.69%	PVT	142+241.338	20.61	-0.26%	Circular	VC62	170.869	KTM - EKM	18000.000
125	PVT	142+241.338	20.61	-0.26%	PVC	144+474.243	14.73	-0.26%	Linear		2232.904	KTM - EKM	
126	PVC	144+474.243	14.73	-0.26%	PVT	144+589.612	14.5	-0.14%	Circular	VC63	115.369	KTM - EKM	-90000.000
127	PVT	144+589.612	14.5	-0.14%	PVC	146+202.593	12.32	-0.14%	Linear		1612.981	KTM - EKM	

128	PVC	146+202.593	12.32	-0.14%	PVT	146+406.894	13.2	1.00%	Circular	VC64	204.301	KTM - EKM	-18000.000
129	PVT	146+406.894	13.2	1.00%	PVC	147+917.927	28.31	1.00%	Linear		1511.033	KTM - EKM	
130	PVC	147+917.927	28.31	1.00%	PVT	148+073.915	29.41	0.40%	Circular	VC65	155.988	KTM - EKM	26000.000
131	PVT	148+073.915	29.41	0.40%	PVC	149+058.854	33.35	0.40%	Linear		984.939	KTM - EKM	
132	PVC	149+058.854	33.35	0.40%	PVT	149+220.834	34.72	1.30%	Circular	VC66	161.981	KTM - EKM	-18000.000
133	PVT	149+220.834	34.72	1.30%	PVC	150+583.296	52.44	1.30%	Linear		1362.461	KTM - EKM	
134	PVC	150+583.296	52.44	1.30%	PVT	151+063.261	52.92	-1.10%	Circular	VC67	479.965	KTM - EKM	20000.000
135	PVT	151+063.261	52.92	-1.10%	PVC	152+372.467	38.51	-1.10%	Linear		1309.207	KTM - EKM	
136	PVC	152+372.467	38.51	-1.10%	PVT	152+554.451	37.15	-0.40%	Circular	VC68	181.984	KTM - EKM	-26000.000
137	PVT	152+554.451	37.15	-0.40%	PVC	155+294.518	26.19	-0.40%	Linear		2740.068	KTM - EKM	
138	PVC	155+294.518	26.19	-0.40%	PVT	155+569.382	27.19	1.13%	Circular	VC69	274.864	KTM - EKM	-18000.000
139	PVT	155+569.382	27.19	1.13%	PVC	156+872.689	41.88	1.13%	Linear		1303.307	KTM - EKM	
140	PVC	156+872.689	41.88	1.13%	PVT	157+350.527	41.55	-1.26%	Circular	VC70	477.838	KTM - EKM	20000.000
141	PVT	157+350.527	41.55	-1.26%	PVC	159+316.402	16.74	-1.26%	Linear		1965.875	KTM - EKM	
142	PVC	159+316.402	16.74	-1.26%	PVT	159+478.941	15.35	-0.45%	Circular	VC71	162.539	KTM - EKM	-20000.000
143	PVT	159+478.941	15.35	-0.45%	PVC	160+613.195	10.25	-0.45%	Linear		1134.254	KTM - EKM	
144	PVC	160+613.195	10.25	-0.45%	PVT	160+729.447	10.1	0.20%	Circular	VC72	116.252	KTM - EKM	-18000.000
145	PVT	160+729.447	10.1	0.20%	PVC	162+176.894	12.95	0.20%	Linear		1447.447	KTM - EKM	
146	PVC	162+176.894	12.95	0.20%	PVT	162+429.510	15.21	1.60%	Circular	VC73	252.616	KTM - EKM	-18000.000
147	PVT	162+429.510	15.21	1.60%	PVC	163+836.954	37.73	1.60%	Linear		1407.444	KTM - EKM	
148	PVC	163+836.954	37.73	1.60%	PVT	164+412.880	37.73	-1.60%	Circular	VC74	575.926	KTM - EKM	18000.000
149	PVT	164+412.880	37.73	-1.60%	PVC	166+026.017	11.92	-1.60%	Linear		1613.137	KTM - EKM	
150	PVC	166+026.017	11.92	-1.60%	PVT	166+288.554	9.64	-0.14%	Circular	VC75	262.538	KTM - EKM	-18000.000
151	PVT	166+288.554	9.64	-0.14%	PVC	168+722.468	6.2	-0.14%	Linear		2433.914	KTM - EKM	
152	PVC	168+722.468	6.2	-0.14%	PVT	168+840.733	6.34	0.37%	Circular	VC76	118.266	KTM - EKM	-23000.000
153	PVT	168+840.733	6.34	0.37%	PVC	170+023.752	10.75	0.37%	Linear		1183.019	KTM - EKM	
154	PVC	170+023.752	10.75	0.37%	PVT	170+143.495	10.9	-0.13%	Circular	VC77	119.743	KTM - EKM	24000.000
155	PVT	170+143.495	10.9	-0.13%	PVC	172+150.033	8.37	-0.13%	Linear		2006.538	KTM - EKM	
156	PVC	172+150.033	8.37	-0.13%	PVT	172+457.959	8.68	0.33%	Circular	VC78	307.927	KTM - EKM	-68000.000
157	PVT	172+457.959	8.68	0.33%	PVC	174+173.315	14.29	0.33%	Linear		1715.355	KTM - EKM	
158	PVC	174+173.315	14.29	0.33%	PVT	174+287.458	14.44	-0.05%	Circular	VC79	114.143	KTM - EKM	30000.000
159	PVT	174+287.458	14.44	-0.05%	PVC	176+984.109	12.99	-0.05%	Linear		2696.651	KTM - EKM	
160	PVC	176+984.109	12.99	-0.05%	PVT	177+209.205	12.75	-0.17%	Circular	VC80	225.097	KTM - EKM	200000.000

161	PVT	177+209.205	12.75	-0.17%	PVC	178+131.173	11.22	-0.17%	Linear		921.967	KTM - EKM	
162	PVC	178+131.173	11.22	-0.17%	PVT	178+449.048	13.49	1.60%	Circular	VC81	317.875	KTM - EKM	-18000.000
163	PVT	178+449.048	13.49	1.60%	PVC	179+847.109	35.86	1.60%	Linear		1398.061	KTM - EKM	
164	PVC	179+847.109	35.86	1.60%	PVT	180+351.057	36.87	-1.20%	Circular	VC82	503.948	KTM - EKM	18000.000
165	PVT	180+351.057	36.87	-1.20%	PVC	181+852.732	18.85	-1.20%	Linear		1501.675	KTM - EKM	
166	PVC	181+852.732	18.85	-1.20%	PVT	182+036.983	17.18	-0.62%	Circular	VC83	184.251	KTM - EKM	-31500.000
167	PVT	182+036.983	17.18	-0.62%	PVC	183+843.700	6.07	-0.62%	Linear		1806.717	KTM - EKM	
168	PVC	183+843.700	6.07	-0.62%	PVT	183+957.313	5.73	0.02%	Circular	VC84	113.613	KTM - EKM	-18000.000
169	PVT	183+957.313	5.73	0.02%	PVC	185+240.307	5.93	0.02%	Linear		1282.995	KTM - EKM	
170	PVC	185+240.307	5.93	0.02%	PVT	185+345.979	5.94	-0.01%	Circular	VC85	105.671	KTM - EKM	387500.000
171	PVT	185+345.979	5.94	-0.01%	PVC	188+850.710	5.55	-0.01%	Linear		3504.731	KTM - EKM	
172	PVC	188+850.710	5.55	-0.01%	PVT	188+983.822	6.03	0.73%	Circular	VC86	133.113	KTM - EKM	-18000.000
173	PVT	188+983.822	6.03	0.73%	PVC	189+873.101	12.5	0.73%	Linear		889.278	KTM - EKM	
174	PVC	189+873.101	12.5	0.73%	PVT	190+004.109	12.98	0.00%	Circular	VC87	131.009	KTM - EKM	18000.000
175	PVT	190+004.109	12.98	0.00%	PVC	196+695.640	13.02	0.00%	Linear		6691.531	EKM - KOA	
176	PVC	196+695.640	13.02	0.00%	PVT	196+985.222	12.19	-0.58%	Circular	VC88	289.582	EKM - KOA	50000.000
177	PVT	196+985.222	12.19	-0.58%	PVC	198+104.515	5.71	-0.58%	Linear		1119.293	EKM - KOA	
178	PVC	198+104.515	5.71	-0.58%	PVT	198+208.654	5.41	0.00%	Circular	VC89	104.139	EKM - KOA	-18000.000
179	PVT	198+208.654	5.41	0.00%	PVC	199+829.794	5.41	0.00%	Linear		1621.140	EKM - KOA	
180	PVC	199+829.794	5.41	0.00%	PVT	200+090.289	7.29	1.45%	Circular	VC90	260.495	EKM - KOA	-18000.000
181	PVT	200+090.289	7.29	1.45%	PVC	201+092.364	21.8	1.45%	Linear		1002.075	EKM - KOA	
182	PVC	201+092.364	21.8	1.45%	PVT	201+497.633	23.1	-0.80%	Circular	VC91	405.269	EKM - KOA	18000.000
183	PVT	201+497.633	23.1	-0.80%	PVC	202+426.084	15.63	-0.80%	Linear		928.451	EKM - KOA	
184	PVC	202+426.084	15.63	-0.80%	PVT	202+708.206	15.57	0.76%	Circular	VC92	282.122	EKM - KOA	-18000.000
185	PVT	202+708.206	15.57	0.76%	PVC	203+998.739	25.42	0.76%	Linear		1290.533	EKM - KOA	
186	PVC	203+998.739	25.42	0.76%	PVT	204+242.499	25.63	-0.59%	Circular	VC93	243.760	EKM - KOA	18000.000
187	PVT	204+242.499	25.63	-0.59%	PVC	205+457.392	18.45	-0.59%	Linear		1214.894	EKM - KOA	
188	PVC	205+457.392	18.45	-0.59%	PVT	205+560.622	18.11	-0.08%	Circular	VC94	103.230	EKM - KOA	-20000.000
189	PVT	205+560.622	18.11	-0.08%	PVC	209+218.201	15.36	-0.08%	Linear		3657.578	EKM - KOA	
190	PVC	209+218.201	15.36	-0.08%	PVT	209+321.034	15.18	-0.28%	Circular	VC95	102.834	EKM - KOA	50000.000
191	PVT	209+321.034	15.18	-0.28%	PVC	211+029.470	10.38	-0.28%	Linear		1708.436	EKM - KOA	
192	PVC	211+029.470	10.38	-0.28%	PVT	211+169.815	10.19	0.00%	Circular	VC96	140.345	EKM - KOA	-50000.000
193	PVT	211+169.815	10.19	0.00%	PVC	212+919.025	10.19	0.00%	Linear		1749.209	KOA - TSR	

194	PVC	212+919.025	10.19	0.00%	PVT	213+189.267	12.27	1.54%	Circular	VC97	270.242	KOA - TSR	-17500.000
195	PVT	213+189.267	12.27	1.54%	PVC	213+848.198	22.45	1.54%	Linear		658.931	KOA - TSR	
196	PVC	213+848.198	22.45	1.54%	PVT	214+118.440	24.54	0.00%	Circular	VC98	270.242	KOA - TSR	17500.000
197	PVT	214+118.440	24.54	0.00%	PVC	215+157.633	24.54	0.00%	Linear		1039.193	KOA - TSR	
198	PVC	215+157.633	24.54	0.00%	PVT	215+277.072	24.13	-0.68%	Circular	VC99	119.440	KOA - TSR	17500.000
199	PVT	215+277.072	24.13	-0.68%	PVC	216+930.986	12.84	-0.68%	Linear		1653.914	KOA - TSR	
200	PVC	216+930.986	12.84	-0.68%	PVT	217+107.918	12.5	0.30%	Circular	VC100	176.931	KOA - TSR	-18000.000
201	PVT	217+107.918	12.5	0.30%	PVC	219+728.238	20.38	0.30%	Linear		2620.320	KOA - TSR	
202	PVC	219+728.238	20.38	0.30%	PVT	219+859.915	20.66	0.12%	Circular	VC101	131.677	KOA - TSR	75000.000
203	PVT	219+859.915	20.66	0.12%	PVC	221+095.614	22.2	0.12%	Linear		1235.700	KOA - TSR	
204	PVC	221+095.614	22.2	0.12%	PVT	221+243.122	21.84	-0.61%	Circular	VC102	147.508	KOA - TSR	20000.000
205	PVT	221+243.122	21.84	-0.61%	PVC	223+150.314	10.15	-0.61%	Linear		1907.192	KOA - TSR	
206	PVC	223+150.314	10.15	-0.61%	PVT	223+322.430	9.84	0.25%	Circular	VC103	172.116	KOA - TSR	-20000.000
207	PVT	223+322.430	9.84	0.25%	PVC	225+223.616	14.55	0.25%	Linear		1901.186	KOA - TSR	
208	PVC	225+223.616	14.55	0.25%	PVT	225+374.031	14.75	0.02%	Circular	VC104	150.415	KOA - TSR	65000.000
209	PVT	225+374.031	14.75	0.02%	PVC	228+888.513	15.33	0.02%	Linear		3514.482	KOA - TSR	
210	PVC	228+888.513	15.33	0.02%	PVT	228+972.094	15.21	-0.32%	Circular	VC105	83.580	KOA - TSR	25000.000
211	PVT	228+972.094	15.21	-0.32%	PVC	230+041.043	11.81	-0.32%	Linear		1068.949	KOA - TSR	
212	PVC	230+041.043	11.81	-0.32%	PVT	230+196.769	11.92	0.46%	Circular	VC106	155.727	KOA - TSR	-20000.000
213	PVT	230+196.769	11.92	0.46%	PVC	231+210.981	16.59	0.46%	Linear		1014.212	KOA - TSR	
214	PVC	231+210.981	16.59	0.46%	PVT	231+258.086	16.75	0.20%	Circular	VC107	47.105	KOA - TSR	40000.000
215	PVT	231+258.086	16.75	0.20%	PVC	233+493.057	21.2	0.20%	Linear		2234.971	KOA - TSR	
216	PVC	233+493.057	21.2	0.20%	PVT	233+605.637	21.07	-0.43%	Circular	VC108	112.580	KOA - TSR	18000.000
217	PVT	233+605.637	21.07	-0.43%	PVC	236+973.233	6.71	-0.43%	Linear		3367.596	KOA - TSR	
218	PVC	236+973.233	6.71	-0.43%	PVT	237+079.813	6.49	0.00%	Circular	VC109	106.580	KOA - TSR	-25000.000
219	PVT	237+079.813	6.49	0.00%	PVC	242+403.332	6.49	0.00%	Linear		5323.519	KOA - TSR	
220	PVC	242+403.332	6.49	0.00%	PVT	242+487.085	6.51	0.04%	Circular	VC110	83.753	KOA - TSR	-200000.000
221	PVT	242+487.085	6.51	0.04%	PVC	245+966.197	7.96	0.04%	Linear		3479.112	KOA - TSR	
222	PVC	245+966.197	7.96	0.04%	PVT	246+117.017	8.21	0.29%	Circular	VC111	150.820	KOA - TSR	-60000.000
223	PVT	246+117.017	8.21	0.29%	PVC	247+504.478	12.28	0.29%	Linear		1387.461	KOA - TSR	
224	PVC	247+504.478	12.28	0.29%	PVT	247+624.798	12.27	-0.31%	Circular	VC112	120.321	KOA - TSR	20000.000
225	PVT	247+624.798	12.27	-0.31%	PVC	250+004.028	4.94	-0.31%	Linear		2379.229	KOA - TSR	
226	PVC	250+004.028	4.94	-0.31%	PVT	250+139.870	4.98	0.37%	Circular	VC113	135.842	KOA - TSR	-20000.000

227	PVT	250+139.870	4.98	0.37%	PVC	250+957.308	8.01	0.37%	Linear		817.438	KOA - TSR	
228	PVC	250+957.308	8.01	0.37%	PVT	251+096.092	8.85	0.83%	Circular	VC114	138.784	KOA - TSR	-30000.000
229	PVT	251+096.092	8.85	0.83%	PVC	251+750.169	14.3	0.83%	Linear		654.076	KOA - TSR	
230	PVC	251+750.169	14.3	0.83%	PVT	251+989.861	14.7	-0.50%	Circular	VC115	239.692	KOA - TSR	18000.000
231	PVT	251+989.861	14.7	-0.50%	PVC	253+505.135	7.15	-0.50%	Linear		1515.274	KOA - TSR	
232	PVC	253+505.135	7.15	-0.50%	PVT	253+604.767	6.9	0.00%	Circular	VC116	99.632	KOA - TSR	-20000.000
233	PVT	253+604.767	6.9	0.00%	PVC	255+865.233	6.9	0.00%	Linear		2260.466	KOA - TSR	
234	PVC	255+865.233	6.9	0.00%	PVT	256+058.861	7.95	1.08%	Circular	VC117	193.628	KOA - TSR	-18000.000
235	PVT	256+058.861	7.95	1.08%	PVC	257+774.679	26.4	1.08%	Linear		1715.819	KOA - TSR	
236	PVC	257+774.679	26.4	1.08%	PVT	257+968.307	27.45	0.00%	Circular	VC118	193.628	KOA - TSR	18000.000
237	PVT	257+968.307	27.45	0.00%	PVC	260+196.097	27.45	0.00%	Linear		2227.790	TSR - TIR	
238	PVC	260+196.097	27.45	0.00%	PVT	260+300.985	27.38	-0.13%	Circular	VC119	104.888	TSR - TIR	80000.000
239	PVT	260+300.985	27.38	-0.13%	PVC	262+174.200	24.92	-0.13%	Linear		1873.215	TSR - TIR	
240	PVC	262+174.200	24.92	-0.13%	PVT	262+320.862	24.13	-0.95%	Circular	VC120	146.663	TSR - TIR	18000.000
241	PVT	262+320.862	24.13	-0.95%	PVC	263+904.605	9.15	-0.95%	Linear		1583.743	TSR - TIR	
242	PVC	263+904.605	9.15	-0.95%	PVT	264+172.155	8.61	0.54%	Circular	VC121	267.550	TSR - TIR	-18000.000
243	PVT	264+172.155	8.61	0.54%	PVC	265+448.365	15.51	0.54%	Linear		1276.210	TSR - TIR	
244	PVC	265+448.365	15.51	0.54%	PVT	265+580.522	15.73	-0.19%	Circular	VC122	132.157	TSR - TIR	18000.000
245	PVT	265+580.522	15.73	-0.19%	PVC	267+808.080	11.42	-0.19%	Linear		2227.558	TSR - TIR	
246	PVC	267+808.080	11.42	-0.19%	PVT	267+904.941	11.33	0.00%	Circular	VC123	96.860	TSR - TIR	-50000.000
247	PVT	267+904.941	11.33	0.00%	PVC	270+330.496	11.33	0.00%	Linear		2425.555	TSR - TIR	
248	PVC	270+330.496	11.33	0.00%	PVT	270+459.955	11.71	0.59%	Circular	VC124	129.459	TSR - TIR	-22000.000
249	PVT	270+459.955	11.71	0.59%	PVC	271+455.313	17.56	0.59%	Linear		995.358	TSR - TIR	
250	PVC	271+455.313	17.56	0.59%	PVT	271+573.004	17.91	0.00%	Circular	VC125	117.690	TSR - TIR	20000.000
251	PVT	271+573.004	17.91	0.00%	PVC	273+404.509	17.91	0.00%	Linear		1831.505	TSR - TIR	
252	PVC	273+404.509	17.91	0.00%	PVT	273+511.505	18.1	0.36%	Circular	VC126	106.997	TSR - TIR	-30000.000
253	PVT	273+511.505	18.1	0.36%	PVC	275+915.465	26.67	0.36%	Linear		2403.959	TSR - TIR	
254	PVC	275+915.465	26.67	0.36%	PVT	276+218.532	25.2	-1.33%	Circular	VC127	303.067	TSR - TIR	18000.000
255	PVT	276+218.532	25.2	-1.33%	PVC	277+128.472	13.13	-1.33%	Linear		909.940	TSR - TIR	
256	PVC	277+128.472	13.13	-1.33%	PVT	277+338.017	11.6	-0.13%	Circular	VC128	209.546	TSR - TIR	-17500.000
257	PVT	277+338.017	11.6	-0.13%	PVC	279+206.108	9.18	-0.13%	Linear		1868.091	TSR - TIR	
258	PVC	279+206.108	9.18	-0.13%	PVT	279+326.313	9.12	0.03%	Circular	VC129	120.205	TSR - TIR	-75000.000
259	PVT	279+326.313	9.12	0.03%	PVC	281+912.951	9.91	0.03%	Linear		2586.639	TSR - TIR	

260	PVC	281+912.951	9.91	0.03%	PVT	282+081.737	9.73	-0.25%	Circular	VC130	168.786	TSR - TIR	60000.000
261	PVT	282+081.737	9.73	-0.25%	PVC	283+318.316	6.63	-0.25%	Linear		1236.580	TSR - TIR	
262	PVC	283+318.316	6.63	-0.25%	PVT	283+511.753	7.18	0.82%	Circular	VC131	193.437	TSR - TIR	-18000.000
263	PVT	283+511.753	7.18	0.82%	PVC	284+662.228	16.66	0.82%	Linear		1150.475	TSR - TIR	
264	PVC	284+662.228	16.66	0.82%	PVT	284+937.601	16.82	-0.71%	Circular	VC132	275.373	TSR - TIR	18000.000
265	PVT	284+937.601	16.82	-0.71%	PVC	286+122.533	8.46	-0.71%	Linear		1184.932	TSR - TIR	
266	PVC	286+122.533	8.46	-0.71%	PVT	286+289.292	8.05	0.22%	Circular	VC133	166.758	TSR - TIR	-18000.000
267	PVT	286+289.292	8.05	0.22%	PVC	287+355.497	10.41	0.22%	Linear		1066.205	TSR - TIR	
268	PVC	287+355.497	10.41	0.22%	PVT	287+487.828	10.55	0.00%	Circular	VC134	132.331	TSR - TIR	60000.000
269	PVT	287+487.828	10.55	0.00%	PVC	288+705.579	10.55	0.00%	Linear		1217.751	TSR - TIR	
270	PVC	288+705.579	10.55	0.00%	PVT	288+813.978	10.43	-0.22%	Circular	VC135	108.399	TSR - TIR	50000.000
271	PVT	288+813.978	10.43	-0.22%	PVC	291+098.981	5.48	-0.22%	Linear		2285.003	TSR - TIR	
272	PVC	291+098.981	5.48	-0.22%	PVT	291+250.739	5.32	0.00%	Circular	VC136	151.758	TSR - TIR	-70000.000
273	PVT	291+250.739	5.32	0.00%	PVC	292+186.623	5.32	0.00%	Linear		935.884	TSR - TIR	
274	PVC	292+186.623	5.32	0.00%	PVT	292+395.291	6.4	1.04%	Circular	VC137	208.668	TSR - TIR	-20000.000
275	PVT	292+395.291	6.4	1.04%	PVC	293+113.065	13.89	1.04%	Linear		717.774	TSR - TIR	
276	PVC	293+113.065	13.89	1.04%	PVT	293+405.516	14.57	-0.58%	Circular	VC138	292.450	TSR - TIR	18000.000
277	PVT	293+405.516	14.57	-0.58%	PVC	294+414.104	8.71	-0.58%	Linear		1008.588	TSR - TIR	
278	PVC	294+414.104	8.71	-0.58%	PVT	294+540.747	8.37	0.05%	Circular	VC139	126.644	TSR - TIR	-20000.000
279	PVT	294+540.747	8.37	0.05%	PVC	296+844.414	9.56	0.05%	Linear		2303.667	TSR - TIR	
280	PVC	296+844.414	9.56	0.05%	PVT	296+948.064	9.59	0.00%	Circular	VC140	103.650	TSR - TIR	200000.000
281	PVT	296+948.064	9.59	0.00%	PVC	300+874.084	9.59	0.00%	Linear		3926.020	TSR - TIR	
282	PVC	300+874.084	9.59	0.00%	PVT	300+985.160	9.67	0.15%	Circular	VC141	111.075	TSR - TIR	-75000.000
283	PVT	300+985.160	9.67	0.15%	PVC	304+730.293	15.22	0.15%	Linear		3745.134	TSR - TIR	
284	PVC	304+730.293	15.22	0.15%	PVT	304+834.600	15.25	-0.08%	Circular	VC142	104.307	TSR - TIR	45000.000
285	PVT	304+834.600	15.25	-0.08%	PVC	306+308.033	14.02	-0.08%	Linear		1473.433	TSR - TIR	
286	PVC	306+308.033	14.02	-0.08%	PVT	306+454.346	14.04	0.11%	Circular	VC143	146.313	TSR - TIR	-75000.000
287	PVT	306+454.346	14.04	0.11%	PVC	307+791.683	15.53	0.11%	Linear		1337.337	TSR - TIR	
288	PVC	307+791.683	15.53	0.11%	PVT	307+903.295	15.34	-0.45%	Circular	VC144	111.612	TSR - TIR	20000.000
289	PVT	307+903.295	15.34	-0.45%	PVC	309+500.914	8.21	-0.45%	Linear		1597.619	TSR - TIR	
290	PVC	309+500.914	8.21	-0.45%	PVT	309+608.889	8.02	0.09%	Circular	VC145	107.974	TSR - TIR	-20000.000
291	PVT	309+608.889	8.02	0.09%	PVC	310+876.406	9.2	0.09%	Linear		1267.517	TSR - TIR	
292	PVC	310+876.406	9.2	0.09%	PVT	310+984.617	9.2	-0.09%	Circular	VC146	108.212	TSR - TIR	60000.000

293	PVT	310+984.617	9.2	-0.09%	PVC	315+046.912	5.66	-0.09%	Linear		4062.295	TSR - TIR	
294	PVC	315+046.912	5.66	-0.09%	PVT	315+157.545	5.62	0.01%	Circular	VC147	110.632	TSR - TIR	-110000.000
295	PVT	315+157.545	5.62	0.01%	PVC	316+893.742	5.85	0.01%	Linear		1736.197	TSR - TIR	
296	PVC	316+893.742	5.85	0.01%	PVT	317+090.283	6.09	0.23%	Circular	VC148	196.541	TSR - TIR	-90000.000
297	PVT	317+090.283	6.09	0.23%	PVC	318+830.154	10.13	0.23%	Linear		1739.871	TSR - TIR	
298	PVC	318+830.154	10.13	0.23%	PVT	318+969.239	10.29	0.00%	Circular	VC149	139.085	TSR - TIR	60000.000
299	PVT	318+969.239	10.29	0.00%	PVC	322+707.120	10.29	0.00%	Linear		3737.881	TIR - KKD	
300	PVC	322+707.120	10.29	0.00%	PVT	322+817.707	10.23	-0.10%	Circular	VC150	110.588	TIR - KKD	110000.000
301	PVT	322+817.707	10.23	-0.10%	PVC	325+361.396	7.68	-0.10%	Linear		2543.689	TIR - KKD	
302	PVC	325+361.396	7.68	-0.10%	PVT	325+508.532	7.66	0.08%	Circular	VC151	147.136	TIR - KKD	-80000.000
303	PVT	325+508.532	7.66	0.08%	PVC	327+690.072	9.48	0.08%	Linear		2181.540	TIR - KKD	
304	PVC	327+690.072	9.48	0.08%	PVT	327+817.332	9.51	-0.04%	Circular	VC152	127.260	TIR - KKD	100000.000
305	PVT	327+817.332	9.51	-0.04%	PVC	329+071.774	8.96	-0.04%	Linear		1254.443	TIR - KKD	
306	PVC	329+071.774	8.96	-0.04%	PVT	329+171.254	9.01	0.16%	Circular	VC153	99.480	TIR - KKD	-50000.000
307	PVT	329+171.254	9.01	0.16%	PVC	331+256.008	12.25	0.16%	Linear		2084.754	TIR - KKD	
308	PVC	331+256.008	12.25	0.16%	PVT	331+361.644	12.29	-0.08%	Circular	VC154	105.636	TIR - KKD	45000.000
309	PVT	331+361.644	12.29	-0.08%	PVC	339+547.139	5.77	-0.08%	Linear		8185.496	TIR - KKD	
310	PVC	339+547.139	5.77	-0.08%	PVT	339+694.512	5.71	0.00%	Circular	VC155	147.373	TIR - KKD	-185000.000
311	PVT	339+694.512	5.71	0.00%	PVC	343+166.069	5.71	0.00%	Linear		3471.558	TIR - KKD	
312	PVC	343+166.069	5.71	0.00%	PVT	343+287.561	5.56	-0.24%	Circular	VC156	121.492	TIR - KKD	50000.000
313	PVT	343+287.561	5.56	-0.24%	PVC	344+652.527	2.24	-0.24%	Linear		1364.966	TIR - KKD	
314	PVC	344+652.527	2.24	-0.24%	PVT	344+743.197	2.19	0.12%	Circular	VC157	90.670	TIR - KKD	-25000.000
315	PVT	344+743.197	2.19	0.12%	PVC	348+210.891	6.34	0.12%	Linear		3467.694	TIR - KKD	
316	PVC	348+210.891	6.34	0.12%	PVT	348+315.646	6.35	-0.09%	Circular	VC158	104.755	TIR - KKD	50000.000
317	PVT	348+315.646	6.35	-0.09%	PVC	350+526.071	4.37	-0.09%	Linear		2210.426	TIR - KKD	
318	PVC	350+526.071	4.37	-0.09%	PVT	350+660.309	4.43	0.18%	Circular	VC159	134.237	TIR - KKD	-50000.000
319	PVT	350+660.309	4.43	0.18%	PVC	353+437.803	9.39	0.18%	Linear		2777.495	TIR - KKD	
320	PVC	353+437.803	9.39	0.18%	PVT	353+754.034	7.18	-1.58%	Circular	VC160	316.231	TIR - KKD	18000.000
321	PVT	353+754.034	7.18	-1.58%	PVC	355+893.616	-26.59	-1.58%	Linear		2139.582	TIR - KKD	
322	PVC	355+893.616	-26.59	-1.58%	PVT	356+177.688	-28.84	0.00%	Circular	VC161	284.072	TIR - KKD	-18000.000
323	PVT	356+177.688	-28.84	0.00%	PVC	358+962.055	-28.84	0.00%	Linear		2784.367	KKD - KNR	
324	PVC	358+962.055	-28.84	0.00%	PVT	359+238.314	-26.72	1.53%	Circular	VC162	276.260	KKD - KNR	-18000.000
325	PVT	359+238.314	-26.72	1.53%	PVC	361+361.878	5.88	1.53%	Linear		2123.564	KKD - KNR	

326	PVC	361+361.878	5.88	1.53%	PVT	361+638.138	8	0.00%	Circular	VC163	276.260	KKD - KNR	18000.000
327	PVT	361+638.138	8	0.00%	PVC	364+215.341	8	0.00%	Linear		2577.203	KKD - KNR	
328	PVC	364+215.341	8	0.00%	PVT	364+348.048	8.25	0.38%	Circular	VC164	132.707	KKD - KNR	-35000.000
329	PVT	364+348.048	8.25	0.38%	PVC	365+334.030	11.99	0.38%	Linear		985.982	KKD - KNR	
330	PVC	365+334.030	11.99	0.38%	PVT	365+473.621	11.98	-0.40%	Circular	VC165	139.591	KKD - KNR	18000.000
331	PVT	365+473.621	11.98	-0.40%	PVC	366+615.443	7.45	-0.40%	Linear		1141.822	KKD - KNR	
332	PVC	366+615.443	7.45	-0.40%	PVT	366+816.366	7.81	0.75%	Circular	VC166	200.923	KKD - KNR	-17500.000
333	PVT	366+816.366	7.81	0.75%	PVC	367+581.386	13.56	0.75%	Linear		765.020	KKD - KNR	
334	PVC	367+581.386	13.56	0.75%	PVT	367+727.839	14.07	-0.06%	Circular	VC167	146.453	KKD - KNR	18000.000
335	PVT	367+727.839	14.07	-0.06%	PVC	372+097.609	11.36	-0.06%	Linear		4369.770	KKD - KNR	
336	PVC	372+097.609	11.36	-0.06%	PVT	372+197.657	11.02	-0.62%	Circular	VC168	100.048	KKD - KNR	18000.000
337	PVT	372+197.657	11.02	-0.62%	PVC	373+323.296	4.07	-0.62%	Linear		1125.639	KKD - KNR	
338	PVC	373+323.296	4.07	-0.62%	PVT	373+430.985	3.73	-0.02%	Circular	VC169	107.690	KKD - KNR	-18000.000
339	PVT	373+430.985	3.73	-0.02%	PVC	374+507.697	3.52	-0.02%	Linear		1076.711	KKD - KNR	
340	PVC	374+507.697	3.52	-0.02%	PVT	374+607.974	3.74	0.46%	Circular	VC170	100.277	KKD - KNR	-21000.000
341	PVT	374+607.974	3.74	0.46%	PVC	375+609.713	8.33	0.46%	Linear		1001.739	KKD - KNR	
342	PVC	375+609.713	8.33	0.46%	PVT	375+801.432	8.19	-0.61%	Circular	VC171	191.720	KKD - KNR	18000.000
343	PVT	375+801.432	8.19	-0.61%	PVC	376+531.363	3.76	-0.61%	Linear		729.931	KKD - KNR	
344	PVC	376+531.363	3.76	-0.61%	PVT	376+643.930	3.42	0.02%	Circular	VC172	112.567	KKD - KNR	-18000.000
345	PVT	376+643.930	3.42	0.02%	PVC	377+372.665	3.56	0.02%	Linear		728.735	KKD - KNR	
346	PVC	377+372.665	3.56	0.02%	PVT	377+481.718	3.78	0.38%	Circular	VC173	109.053	KKD - KNR	-30000.000
347	PVT	377+481.718	3.78	0.38%	PVC	378+136.655	6.28	0.38%	Linear		654.937	KKD - KNR	
348	PVC	378+136.655	6.28	0.38%	PVT	378+254.942	6.57	0.12%	Circular	VC174	118.287	KKD - KNR	45000.000
349	PVT	378+254.942	6.57	0.12%	PVC	379+613.721	8.19	0.12%	Linear		1358.780	KKD - KNR	
350	PVC	379+613.721	8.19	0.12%	PVT	379+714.143	8.29	0.07%	Circular	VC175	100.421	KKD - KNR	220000.000
351	PVT	379+714.143	8.29	0.07%	PVC	380+990.814	9.23	0.07%	Linear		1276.671	KKD - KNR	
352	PVC	380+990.814	9.23	0.07%	PVT	381+102.993	9.26	-0.01%	Circular	VC176	112.179	KKD - KNR	140000.000
353	PVT	381+102.993	9.26	-0.01%	PVC	382+314.126	9.18	-0.01%	Linear		1211.134	KKD - KNR	
354	PVC	382+314.126	9.18	-0.01%	PVT	382+440.833	9.04	-0.22%	Circular	VC177	126.707	KKD - KNR	60000.000
355	PVT	382+440.833	9.04	-0.22%	PVC	383+000	18.43	-0.22%	Linear		560.000	KKD - KNR	
356	PVT	383+000	18.43	0.060%	PVT	385+026	19.63	0.060%	Linear		2026.295	KKD - KNR	
357	PVC	385+026	19.63	0.060%	PVC	385+142	19.67	0.002%	Circular	VC178	115.810	KKD - KNR	200000.000
358	PVT	385+142	19.67	0.002%	PVT	389+451	19.74	0.002%	Linear		4310.430	KKD - KNR	

359	PVC	389+451	19.74	0.002%	PVC	389+608	19.54	-0.31%	Circular	VC179	156.420	KKD - KNR	50000.000
360	PVT	389+608	19.54	-0.31%	PVT	392+600	10.22	-0.31%	Linear		2992.210	KKD - KNR	
361	PVC	392+600	10.22	-0.31%	PVC	392+745	10.04	0.05%	Circular	VC180	144.480	KKD - KNR	40000.000
362	PVT	392+745	10.04	0.05%	PVT	397+943	12.64	0.05%	Linear		5198.850	KKD - KNR	
363	PVC	397+943	12.64	0.05%	PVC	398+069	12.67	0.00%	Circular	VC181	126.000	KKD - KNR	250000.000
364	PVT	398+069	12.67	0.00%	PVT	400+426	12.67	0.00%	Linear		2356.120	KKD - KNR	
365	PVC	400+426	12.67	0.00%	PVC	400+538	12.63	-0.112%	Circular	VC182	112.300	KKD - KNR	100000.000
366	PVT	400+538	12.63	-0.112%	PVT	401+668	11.3	-0.112%	Linear		1130.310	KKD - KNR	
367	PVC	401+668	11.3	-0.112%	PVC	401+837	11.25	0.000%	Circular	VC183	168.440	KKD - KNR	150000.000
368	PVT	401+837	11.25	0.00%	PVT	402+614	11.25	0.000%	Linear		777.830	KKD - KNR	
369	PVC	402+614	11.25	0.00%	PVC	402+796	12.2	1.013%	Circular	VC184	182.310	KKD - KNR	18000.000
370	PVT	402+796	12.2	1.013%	PVT	404+154	25.35	1.013%	Linear		1358.060	KKD - KNR	
371	PVC	404+154	25.35	1.013%	PVC	404+337	26.82	0.00%	Circular	VC185	182.370	KKD - KNR	18000.000
372	PVT	404+337	26.82	0.00%	PVT	406+633	26.87	0.00%	Linear		2296.010	KKD - KNR	
373	PVC	406+633	26.87	0.00%	PVC	406+756	27.01	0.274%	Circular	VC186	123.320	KKD - KNR	45000.000
374	PVT	406+756	27.01	0.274%	PVT	407+928	30.18	0.274%	Linear		1172.250	KKD - KNR	
375	PVC	407+928	30.18	0.274%	PVC	408+177	28.92	-1.109%	Circular	VC187	248.940	KKD - KNR	18000.000
376	PVT	408+177	28.92	-1.109%	PVT	408+926	20.93	-1.109%	Linear		748.400	KKD - KNR	
377	PVC	408+926	20.93	-1.109%	PVC	409+118	19.78	-0.039%	Circular	VC188	192.070	KKD - KNR	18000.000
378	PVT	409+118	19.78	-0.039%	PVT	412+582	18.44	-0.039%	Linear		3463.780	KKD - KNR	
379	PVC	412+582	18.44	-0.039%	PVC	412+718	18.32	-0.107%	Circular	VC189	135.920	KKD - KNR	200000.000
380	PVT	412+718	18.32	-0.107%	PVT	416+256	14.56	-0.107%	Linear		3537.730	KKD - KNR	
381	PVC	416+256	14.56	-0.107%	PVC	416+362	14.50	0.00%	Circular	VC190	106.750	KKD - KNR	100000.000
382	PVT	416+362	14.50	0.00%	PVT	417+837	14.50	0.00%	Linear		1474.970	KKD - KNR	
383	PVC	417+837	14.50	0.00%	PVC	417+963	14.82	0.419%	Circular	VC191	125.740	KKD - KNR	30000.000
384	PVT	417+963	14.82	0.419%	PVT	420+260	24.43	0.419%	Linear		2297.150	KKD - KNR	
385	PVC	420+260	24.43	0.419%	PVC	420+386	24.65	0.00%	Circular	VC192	125.740	KKD - KNR	30000.000
386	PVT	420+386	24.65	0.00%	PVT	424+757	24.64	0.00%	Linear		4371.330	KKD - KNR	
387	PVC	424+757	24.64	0.00%	PVC	424+950	24.52	-0.643%	Circular	VC193	192.830	KKD - KNR	30000.000
388	PVT	424+950	24.52	-0.643%	PVT	426+148	16.36	-0.643%	Linear		1197.690	KKD - KNR	
389	PVC	426+148	16.36	-0.643%	PVC	426+271	16.00	0.040%	Circular	VC194	122.910	KKD - KNR	18000.000
390	PVT	426+271	16.00	0.040%	PVT	429+649	17.32	0.040%	Linear		3378.580	KKD - KNR	
391	PVC	429+649	17.32	0.040%	PVC	429+750	17.33	0.000%	Circular	VC195	100.210	KKD - KNR	250000.000


392	PVT	429+750	17.33	0.000%	PVT	431+472	17.32	0.000%	Linear		1722.570	KKD - KNR	
393	PVC	431+472	17.32	0.000%	PVC	431+800	16.94	-0.637%	Circular	VC196	127.380	KKD - KNR	20000.000
394	PVT	431+800	16.94	-0.637%	PVT	432+490	11.20	-0.637%	Linear		889.950	KKD - KNR	
395	PVC	432+490	11.20	-0.637%	PVC	432+610	10.87	-0.035%	Circular	VC197	120.310	KKD - KNR	20000.000
396	PVT	432+610	10.87	-0.035%	PVT	433+835	10.45	-0.035%	Linear		1225.520	KKD - KNR	
397	PVC	433+835	10.45	-0.035%	PVC	433+981	10.81	0.451%	Circular	VC198	146.030	KKD - KNR	30000.000
398	PVT	433+981	10.81	0.451%	PVT	435+572	18.02	0.451%	Linear		1590.400	KKD - KNR	
399	PVC	435+572	18.02	0.451%	PVC	435+693	18.16	-0.035%	Circular	VC199	121.680	KKD - KNR	25000.000
400	PVT	435+693	18.16	-0.035%	PVT	443+351	18.14	-0.035%	Linear		7658.000	KKD - KNR	
401	PVC	443+351	18.14	-0.035%	PVT	443+543	17.52	-0.64%	Circular	VC200	191.546	KKD - KNR	30000.000
402	PVT	444+543	17.52	-0.64%	PVC	444+604	10.75	-0.64%	Linear		1060.770	KKD - KNR	
403	PVC	444+604	10.75	-0.64%	PVT	444+859	9.94	0.00%	Circular	VC201	255.394	KKD - KNR	-40000.000
404	PVT	444+859	9.94	0.00%	PVC	448+458	9.94	0.00%	Linear		3599.366	KNR - KGD	
405	PVC	448+458	9.94	0.00%	PVT	448+766	11.12	0.77%	Circular	VC202	307.435	KNR - KGD	-40000.000
406	PVT	448+766	11.12	0.77%	PVC	449+826	19.26	0.77%	Linear		1060.088	KNR - KGD	
407	PVC	449+826	19.26	0.77%	PVT	450+065	19.51	-0.56%	Circular	VC203	239.534	KNR - KGD	18000.000
408	PVT	450+065	19.51	-0.56%	PVC	452+175	7.65	-0.56%	Linear		2110.115	KNR - KGD	
409	PVC	452+175	7.65	-0.56%	PVT	452+331	7.12	-0.12%	Circular	VC204	155.573	KNR - KGD	-35000.000
410	PVT	452+331	7.12	-0.12%	PVC	454+114	5.02	-0.12%	Linear		1782.480	KNR - KGD	
411	PVC	454+114	5.02	-0.12%	PVT	454+273	4.91	-0.02%	Circular	VC205	159.510	KNR - KGD	-170000.000
412	PVT	454+273	4.91	-0.02%	PVC	466+401	2.02	-0.02%	Linear		12127.621	KNR - KGD	
413	PVC	466+401	2.02	-0.02%	PVT	466+507	2.1	0.17%	Circular	VC206	105.952	KNR - KGD	-55000.000
414	PVT	466+507	2.1	0.17%	PVC	469+848	7.74	0.17%	Linear		3341.063	KNR - KGD	
415	PVC	469+848	7.74	0.17%	PVT	470+004	7.7	-0.22%	Circular	VC207	155.880	KNR - KGD	40000.000
416	PVT	470+004	7.7	-0.22%	PVC	472+182	2.88	-0.22%	Linear		2178.524	KNR - KGD	
417	PVC	472+182	2.88	-0.22%	PVT	472+314	2.81	0.11%	Circular	VC208	132.343	KNR - KGD	-40000.000
418	PVT	472+314	2.81	0.11%	PVC	474+221	4.91	0.11%	Linear		1906.319	KNR - KGD	
419	PVC	474+221	4.91	0.11%	PVT	474+355	4.8	-0.27%	Circular	VC209	134.459	KNR - KGD	35000.000
420	PVT	474+355	4.8	-0.27%	PVC	475+699	1.11	-0.27%	Linear		1343.588	KNR - KGD	
421	PVC	475+699	1.11	-0.27%	PVT	475+830	0.97	0.05%	Circular	VC210	131.544	KNR - KGD	-40000.000
422	PVT	475+830	0.97	0.05%	PVC	477+746	2.02	0.05%	Linear		1916.452	KNR - KGD	
423	PVC	477+747	2.02	0.05%	PVT	477+857	2.18	0.24%	Circular	VC211	110.413	KNR - KGD	-60000.000
424	PVT	477+857	2.18	0.24%	PVC	479+006	4.92	0.24%	Linear		1149.057	KNR - KGD	

425	PVC	479+006	4.92	0.24%	PVT	479+114	5.05	0.00%	Circular	VC212	107.404	KNR - KGD	45000.000
426	PVT	479+114	5.05	0.00%	PVC	480+014	5.05	0.00%	Linear		900.086	KNR - KGD	
427	PVC	480+014	5.05	0.00%	PVT	480+108	5.07	0.05%	Circular	VC213	94.250	KNR - KGD	-200000.000
428	PVT	480+108	5.07	0.05%	PVC	481+854	5.89	0.05%	Linear		1746.216	KNR - KGD	
429	PVC	481+854	5.89	0.05%	PVT	481+971	5.86	-0.10%	Circular	VC214	116.702	KNR - KGD	80000.000
430	PVT	481+971	5.86	-0.10%	PVC	482+861	4.98	-0.10%	Linear		890.109	KNR - KGD	
431	PVC	482+861	4.98	-0.10%	PVT	482+980	4.98	0.09%	Circular	VC215	119.456	KNR - KGD	-65000.000
432	PVT	482+980	4.98	0.09%	PVC	484+431	6.21	0.09%	Linear		1450.371	KNR - KGD	
433	PVC	484+431	6.21	0.09%	PVT	484+533	6.26	0.02%	Circular	VC216	102.346	KNR - KGD	150000.000
434	PVT	484+533	6.26	0.02%	PVC	486+093	6.52	0.02%	Linear		1560.117	KNR - KGD	
435	PVC	486+093	6.52	0.02%	PVT	486+263	6.41	-0.15%	Circular	VC217	170.044	KNR - KGD	100000.000
436	PVT	486+263	6.41	-0.15%	PVC	489+182	1.93	-0.15%	Linear		2918.366	KNR - KGD	
437	PVC	489+182	1.93	-0.15%	PVT	489+288	2.06	0.38%	Circular	VC218	106.693	KNR - KGD	-20000.000
438	PVT	489+288	2.06	0.38%	PVC	490+826	7.9	0.38%	Linear		1537.268	KNR - KGD	
439	PVC	490+826	7.9	0.38%	PVT	490+950	7.94	-0.31%	Circular	VC219	124.539	KNR - KGD	18000.000
440	PVT	490+950	7.94	-0.31%	PVC	491+948	4.83	-0.31%	Linear		997.418	KNR - KGD	
441	PVC	491+848	4.83	-0.31%	PVT	492+075	4.6	-0.06%	Circular	VC220	127.122	KNR - KGD	-50000.000
442	PVT	492+075	4.6	-0.06%	PVC	494+118	3.43	-0.06%	Linear		2043.339	KNR - KGD	
443	PVC	494+118	3.43	-0.06%	PVT	494+226	3.45	0.11%	Circular	VC221	108.104	KNR - KGD	-65000.000
444	PVT	494+226	3.45	0.11%	PVC	495+826	5.2	0.11%	Linear		1600.682	KNR - KGD	
445	PVC	495+827	5.2	0.11%	PVT	495+951	5.59	0.52%	Circular	VC222	124.494	KNR - KGD	-30000.000
446	PVT	495+951	5.59	0.52%	PVC	497+023	11.21	0.52%	Linear		1071.874	KNR - KGD	
447	PVC	497+023	11.21	0.52%	PVT	497+132	11.45	-0.08%	Circular	VC223	108.349	KNR - KGD	18000.000
448	PVT	497+132	11.45	-0.08%	PVC	497+798	10.93	-0.08%	Linear		666.351	KNR - KGD	
449	PVC	497+798	10.93	-0.08%	PVT	497+908	10.79	-0.17%	Circular	VC224	109.576	KNR - KGD	120000.000
450	PVT	497+908	10.79	-0.17%	PVC	500+766	5.95	-0.17%	Linear		2858.568	KNR - KGD	
451	PVC	500+766	5.95	-0.17%	PVT	500+926	5.81	-0.01%	Circular	VC225	160.340	KNR - KGD	-100000.000
452	PVT	500+926	5.81	-0.01%	PVC	511+000	4.9	-0.01%	Linear		10074.007	KNR - KGD	
453	PVC	511+000	4.9	-0.01%	PVT	511+121	4.83	-0.11%	Circular	VC226	120.272	KNR - KGD	120000.000
454	PVT	511+121	4.83	-0.11%	PVC	512+695	3.1	-0.11%	Linear		1574.701	KNR - KGD	
455	PVC	512+695	3.1	-0.11%	PVT	512+813	3.07	0.06%	Circular	VC227	117.498	KNR - KGD	-70000.000
456	PVT	512+813	3.07	0.06%	PVC	516+861	5.45	0.06%	Linear		4047.893	KNR - KGD	
457	PVC	516+861	5.45	0.06%	PVT	516+994	5.82	0.50%	Circular	VC228	133.025	KNR - KGD	-30000.000


458	PVT	516+994	5.82	0.50%	PVC	518+117	11.46	0.50%	Linear		1122.875	KNR - KGD	
459	PVC	518+122	11.46	0.50%	PVT	518+233	11.79	0.07%	Circular	VC229	116.201	KNR - KGD	27000.000
460	PVT	518+233	11.79	0.07%	PVC	519+745	12.87	0.07%	Linear		1511.836	KNR - KGD	
461	PVC	519+745	12.87	0.07%	PVT	519+886	12.82	-0.14%	Circular	VC230	140.793	KNR - KGD	65000.000
462	PVT	519+886	12.82	-0.14%	PVC	522+901	8.45	-0.14%	Linear		3015.072	KNR - KGD	
463	PVC	522+901	8.45	-0.14%	PVT	523+021	8.66	0.49%	Circular	VC231	120.426	KNR - KGD	-19000.000
464	PVT	523+021	8.66	0.49%	PVC	525+263	19.61	0.49%	Linear		2241.561	KNR - KGD	
465	PVC	525+263	19.61	0.49%	PVT	525+579	18.38	-1.27%	Circular	VC232	316.000	KNR - KGD	18000.000
466	PVT	525+579	18.38	-1.27%	PVC	526+433	7.56	-1.27%	Linear		854.710	KNR - KGD	
467	PVC	526+433	7.56	-1.27%	PVT	526+695	6.15	0.19%	Circular	VC233	262.006	KNR - KGD	-18000.000
468	PVT	526+695	6.15	0.19%	PVC	528+506	9.57	0.19%	Linear		1811.142	KNR - KGD	
469	PVC	528+506	9.57	0.19%	PVT	528+617	9.67	0.00%	Circular	VC234	110.187	KNR - KGD	60000.000
470	PVT	528+617	9.67	0.00%	PVC	529+900	9.74	0.00%	Linear		1283.399	KGD - KDD	
471	PVC	529+900	9.74	0.00%	PVT	530+042	9.58	-0.23%	Circular	VC235	141.792	KGD - KDD	60000.000
472	PVT	530+420	9.58	-0.23%	POE	531+296	6.68	-0.23%	Linear		1253.923	KGD - KDD	

LEGEND :-

C & C - CUT & COVER
T - TUNNEL
V - VIADUCT
B - RIVER BRIDGE

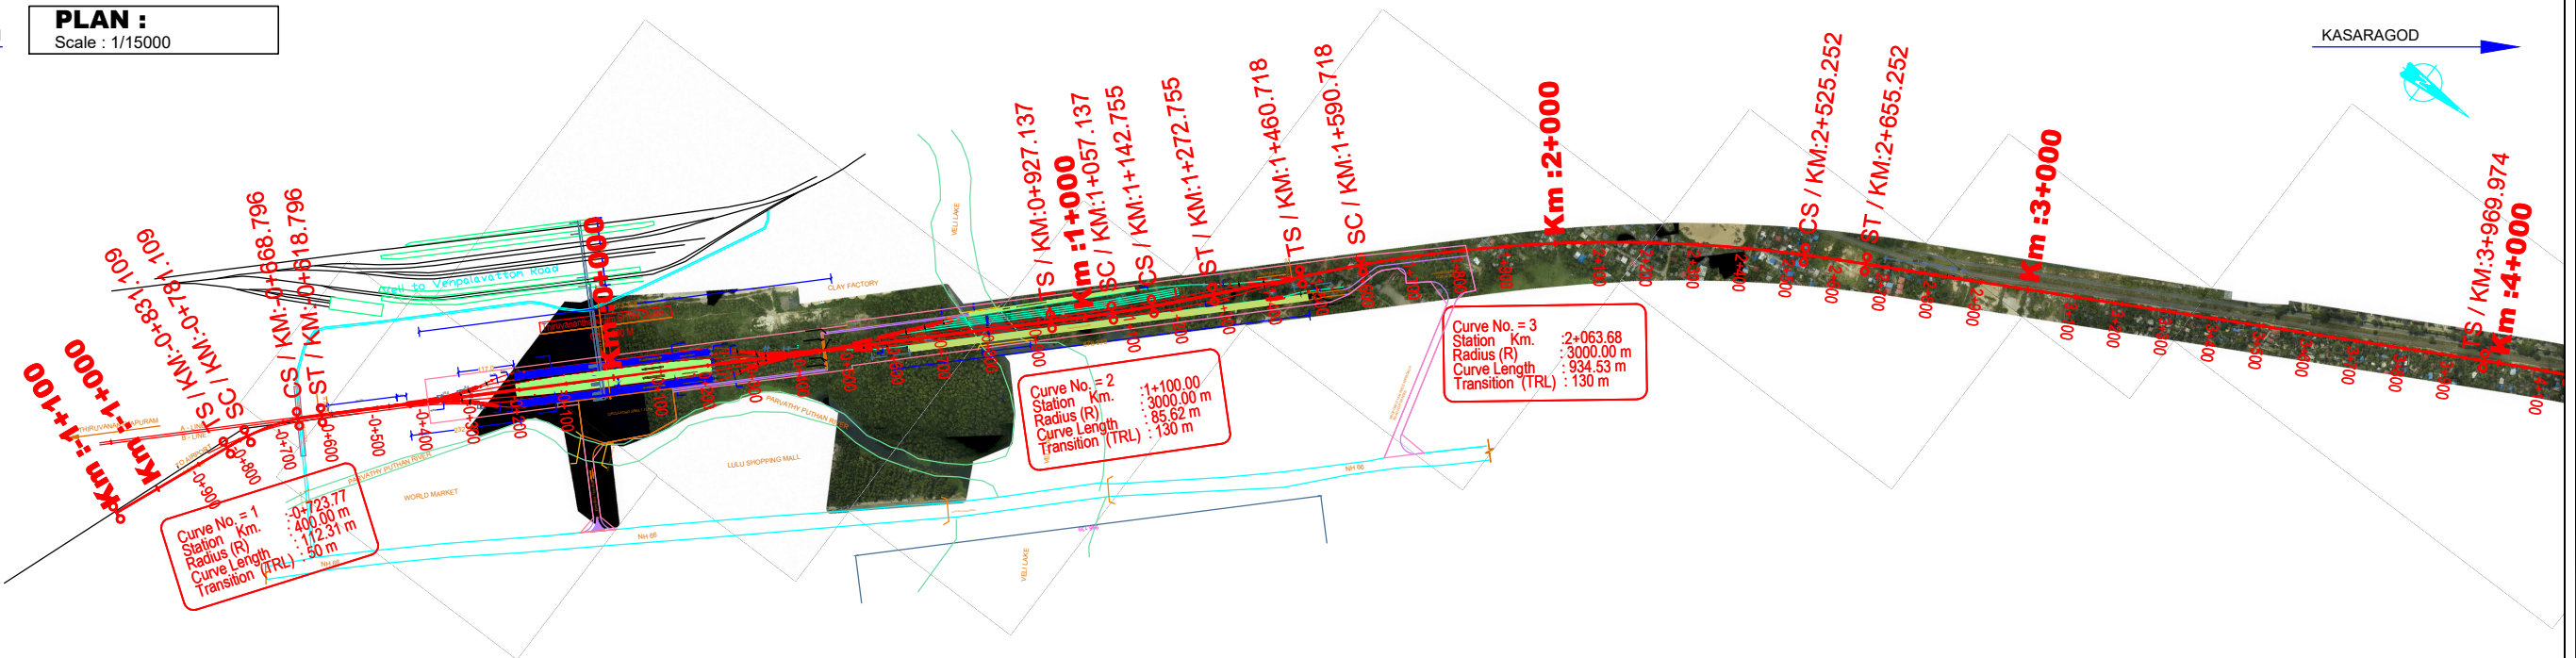

L- SECTION
Scale : 1/15000/1500

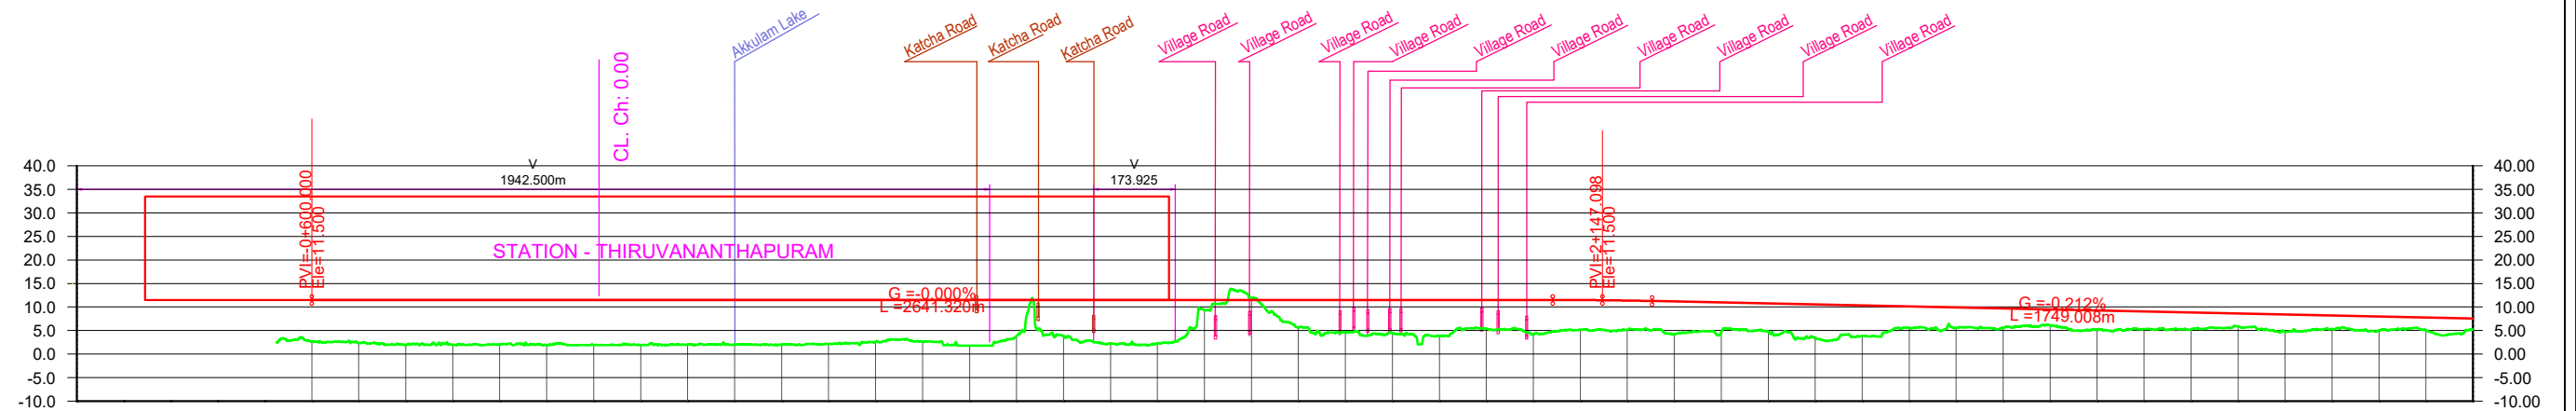

CHAINAGE IN KM	GROUND LEVEL	PROPOSED FORMATION	FILLING HEIGHT	CUTTING DEPTH	VERTICAL ALIGNMENT	HORIZONTAL ALIGNMENT
-1+00						
-1+000						
-0+900						
-0+800						
-0+700						
-0+600	2.601	11.500	8.899			L=268.89m R=400.00m Lc=112.31m LT=30m
-0+500	2.362	11.500	9.138			
-0+400	1.883	11.500	9.617			
-0+300	1.955	11.500	9.545			
-0+200	1.958	11.500	9.542			
-0+100	1.941	11.500	9.559			
0+000	1.939	11.500	9.561			
0+100	1.878	11.500	9.622			
0+200	2.013	11.500	9.487			
0+300	1.983	11.500	9.517			
0+400	2.030	11.500	9.470			
0+500	2.127	11.500	9.373			
0+600	2.587	11.500	8.913			
0+700	2.655	11.500	8.845			
0+800	1.809	11.500	9.691			
0+900	3.839	11.500	7.661			
1+000	3.842	11.500	7.658			
1+100	2.246	11.500	9.254			
1+200	2.336	11.500	9.164			
1+300	9.402	11.500	2.098			
1+400	12.012	11.500		-0.512		
1+500	5.634	11.500	5.866			
1+600	4.647	11.500	6.853			
1+700	4.477	11.500	7.023			
1+800	3.862	11.500	7.638			
1+900	5.360	11.500	6.140			
2+000	4.152	11.500	7.348			
2+100	5.196	11.483	6.287			
2+200	5.171	11.374	6.203			
2+300	4.166	11.177	7.011			
2+400	4.631	10.965	6.534			
2+500	4.764	10.753	5.989			
2+600	3.436	10.542	7.106			
2+700	3.862	10.330	6.468			
2+800	5.639	10.119	4.580			
2+900	5.557	9.907	4.350			
3+000	5.582	9.696	4.114			
3+100	6.169	9.484	3.315			
3+200	5.182	9.273	4.091			
3+300	5.330	9.051	3.731			
3+400	5.196	8.849	3.653			
3+500	5.860	8.638	2.778			
3+600	4.701	8.426	3.725			
3+700	5.339	8.215	2.876			
3+800	5.001	8.003	3.002			
3+900	4.954	7.792	2.838			
4+000	5.201	7.580	2.379			

Client :	
----------	--



Address:
K-Rail Development Corporation Ltd
5th Floor, Trans Towers,
Vazhuthacaud, Thiruvananthapuram, Kerala-695014

Project Title:

**SILVER LINE PROJECT FROM
THIRUVANANTHAPURAM TO KASARAGOD**

Drawing Name:

HORIZONTAL PLAN AND LONGITUDINAL SECTION FROM
THIRUVANANTHAPURAM TO KOLLAM

Drawing No:

SYSTRA / KRDCL / SHSR / DPR / 2020 / AL / 0001

General Consultant :

SYSTRA

Drawing Scale :

Horizontal Scale : 1 : 15000 (H)
Vertical Scale : 1 : 1500 (V)

Sheet No : 1 of 108

20/03/2020	RESMI		S. B. BEHERA		C.M. BALAN		A. P. SHARMA		PROJECT DIRECTOR		0	First Submission
DATE	DRAWN	SIGN	DESIGN	SIGN	CHECKED BY	SIGN	REVIEWED BY	SIGN	APPROVED BY	SIGN	REV.	DESCRIPTION


THIRUVANANTHAPURAM

PLAN :
Scale : 1/15000


LEGEND :-

- C & C - CUT & COVER
T - TUNNEL
V - VIADUCT
B - RIVER BRIDGE

KASARAGOD

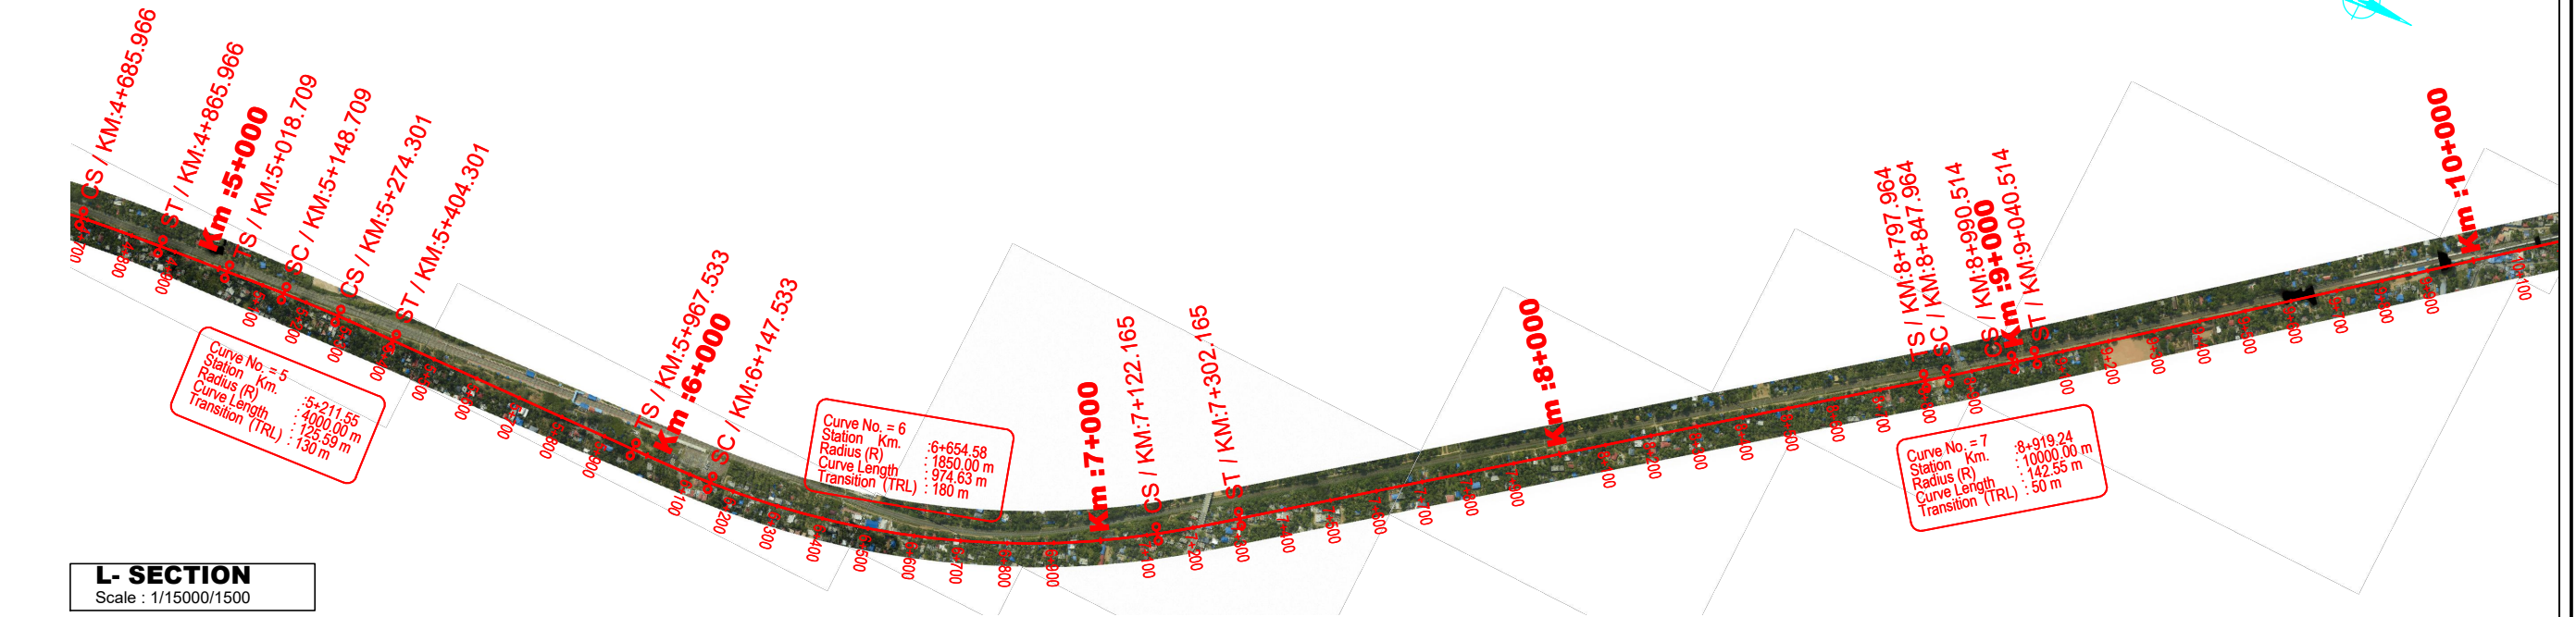

L- SECTION
Scale : 1/15000/1500

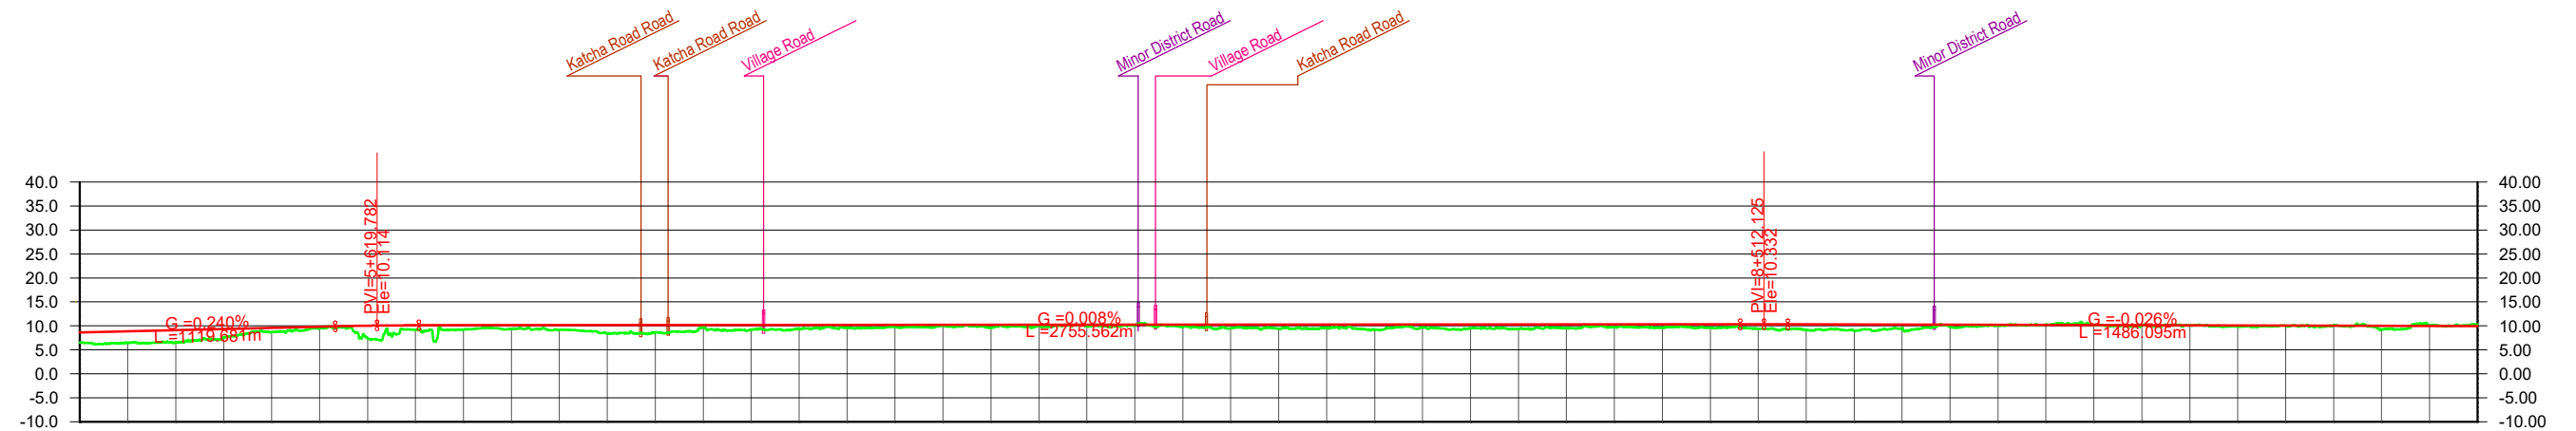

	HORIZONTAL ALIGNMENT		VERTICAL ALIGNMENT		CUTTING DEPTH	FILLING HEIGHT	PROPOSED FORMATION	GROUND LEVEL	CHAINAGE IN KM
	L	R	L	G					
	152.74m	4000.00m Lc=125.59m L=130m	1119.68m G=0.240%			2.411	6.626	6.515	5+000
						2.465	8.866	6.401	5+100
						2.494	9.106	6.612	5+200
						1.780	9.346	7.566	5+300
						0.869	9.587	8.718	5+400
						0.362	9.827	9.465	5+500
						2.659	10.036	7.377	5+600
						0.961	10.120	9.159	5+700
						0.911	10.128	9.217	5+800
						0.830	10.135	9.305	5+900
						0.993	10.143	9.150	6+000
						1.772	10.150	8.378	6+100
						1.637	10.158	8.521	6+200
						0.318	10.165	9.847	6+300
						1.006	10.173	9.167	6+400
						0.745	10.180	9.435	6+500
						0.581	10.188	9.607	6+600
						0.445	10.195	9.750	6+700
						0.156	10.203	10.047	6+800
						0.634	10.210	9.576	6+900
						0.054	10.218	10.164	7+000
						0.183	10.226	10.043	7+100
						0.207	10.233	10.026	7+200
						0.507	10.241	9.734	7+300
						0.729	10.248	9.519	7+400
						0.841	10.256	9.415	7+500
						0.752	10.263	9.511	7+600
						1.146	10.271	9.125	7+700
						0.621	10.278	9.657	7+800
						0.793	10.286	9.493	7+900
						0.936	10.293	9.357	8+000
						0.798	10.301	9.503	8+100
						0.615	10.308	9.693	8+200
						0.711	10.316	9.605	8+300
						0.705	10.323	9.618	8+400
						0.937	10.328	9.391	8+500
						1.163	10.309	9.146	8+600
						1.347	10.284	8.937	8+700
						0.717	10.258	9.541	8+800
						0.452	10.233	9.781	8+900
						0.158	10.207	10.049	9+000
						-0.119	10.182	10.301	9+100
						-0.054	10.156	10.210	9+200
						-0.030	10.131	10.092	9+300
						-0.147	10.105	10.135	9+400
						-0.165	10.080	9.907	9+500
						0.019	10.054	10.035	9+600
						0.779	10.028	10.175	9+700
						0.977	10.003	9.224	9+800
						0.962	9.977	10.142	9+900
							9.962	10.289	10+000

Client :



Address:
K-Rail Development Corporation Ltd
5th Floor, Trans Towers,
Vazhuthacaud, Thiruvananthapuram, Kerala-695014

Project Title:

SILVER LINE PROJECT FROM
THIRUVANANTHAPURAM TO KASARAGOD

Drawing Name:

HORIZONTAL PLAN AND LONGITUDINAL SECTION FROM
THIRUVANANTHAPURAM TO KOLLAM

Drawing No:

SYSTRA / KRDCL / SHSR / DPR / 2020 / AL / 0003

General Consultant :

SYSTRA

Drawing Scale :

Horizontal Scale : 1 : 15000 (H)
Vertical Scale : 1 : 1500 (V)

Sheet No : 3 of 108

20/03/2020	RESMI		B. B. BEHERA		C.M. BALAN		A. P. SHARMA		PROJECT DIRECTOR		0	First Submission
DATE	DRAWN	SIGN	DESIGN	SIGN	CHECKED BY	SIGN	REVIEWED BY	SIGN	APPROVED BY	SIGN	REV.	DESCRIPTION


THIRUVANANTHAPURAM

PLAN :
Scale : 1/15000


LEGEND :-

C & C - CUT & COVER
T - TUNNEL
V - VIADUCT
B - RIVER BRIDGE

KASARAGOD

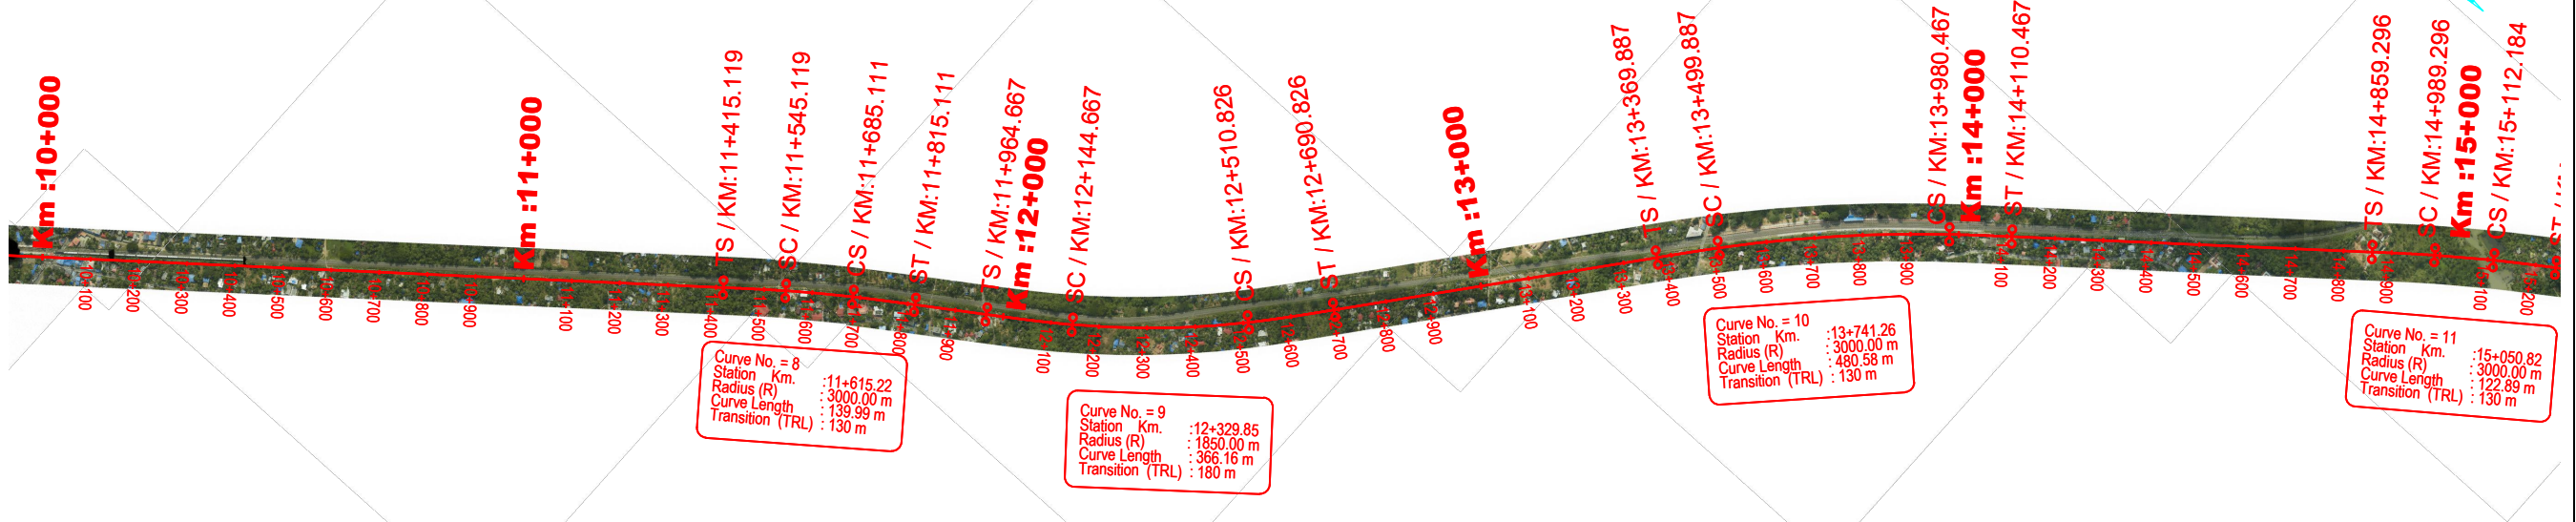


L- SECTION
Scale : 1/15000/1500

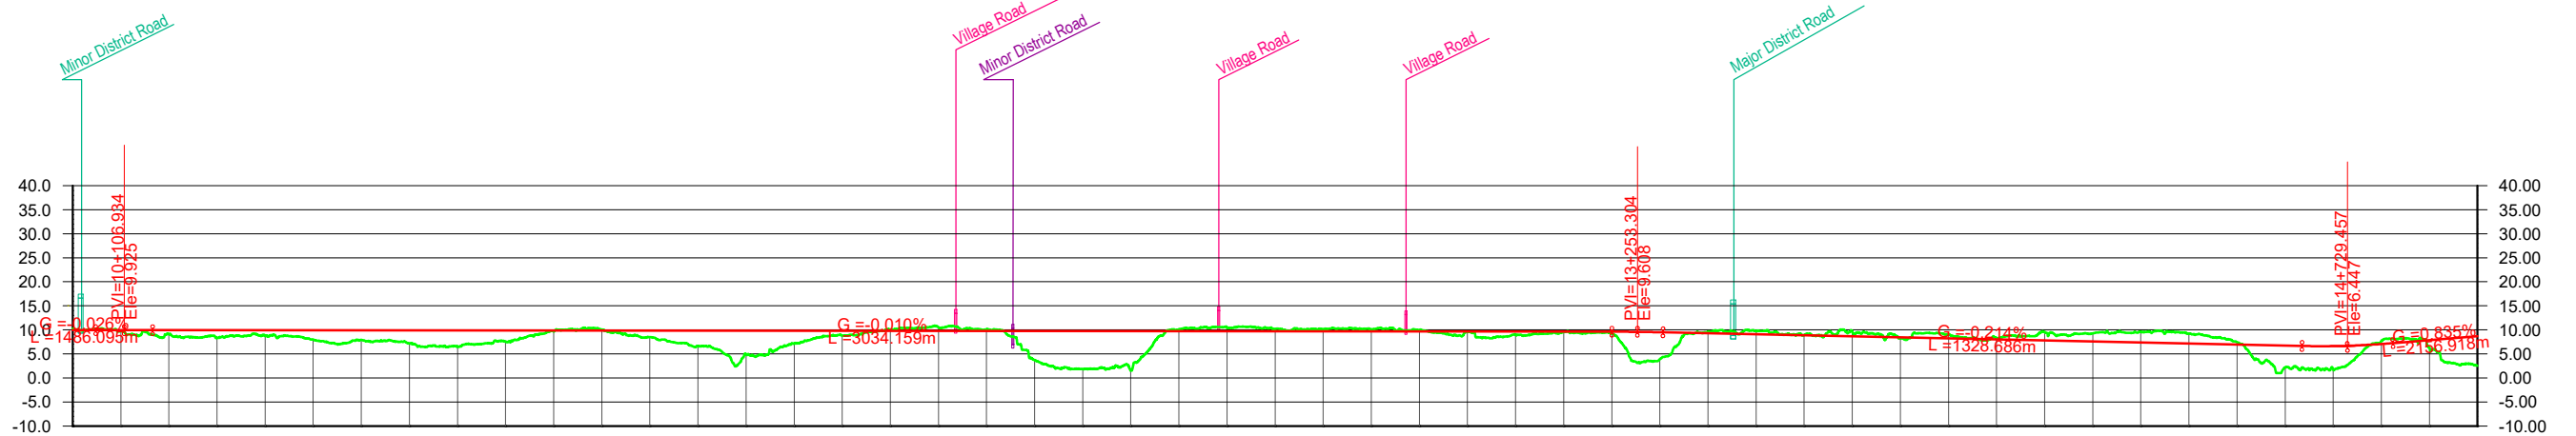


HORIZONTAL ALIGNMENT	
VERTICAL ALIGNMENT	
CUTTING DEPTH	0.337	0.229	0.873	1.576	1.153	1.931	1.941	2.749	3.319	2.307	0.185	-0.265	-0.295	-0.778	-0.405	-0.426	-0.736	-0.485	-0.439	-0.457	-0.205	0.102	0.577	0.111	0.365	5.581	-0.229	-0.677	-0.064	-0.971	-0.731	-0.290	-1.776	-1.690	-2.192	-2.031	-0.493	-0.625	4.567	4.813	7.051	7.870	1.577	6.203	
FILLING HEIGHT	0.952	9.928	9.915	9.905	9.895	9.885	9.875	9.865	9.855	9.845	9.835	9.825	9.815	9.805	9.795	9.784	9.774	9.764	9.754	9.744	9.734	9.724	9.714	9.704	9.694	9.684	9.674	9.664	9.654	9.644	9.634	9.623	9.613	9.603	0.003	-0.007	-0.017	-0.027	-0.037	-0.047	-0.057	-0.067	-0.077	-0.087	-0.097	-0.107	-0.117	-0.127	-0.137	-0.147	-0.157	-0.167	-0.177	-0.187	-0.197	-0.207	-0.217	-0.227	-0.237	-0.247	-0.257	-0.267	-0.277	-0.287	-0.297	-0.

C & C - CUT & COVER
T - TUNNEL
V - VIADUCT
B - RIVER BRIDGE

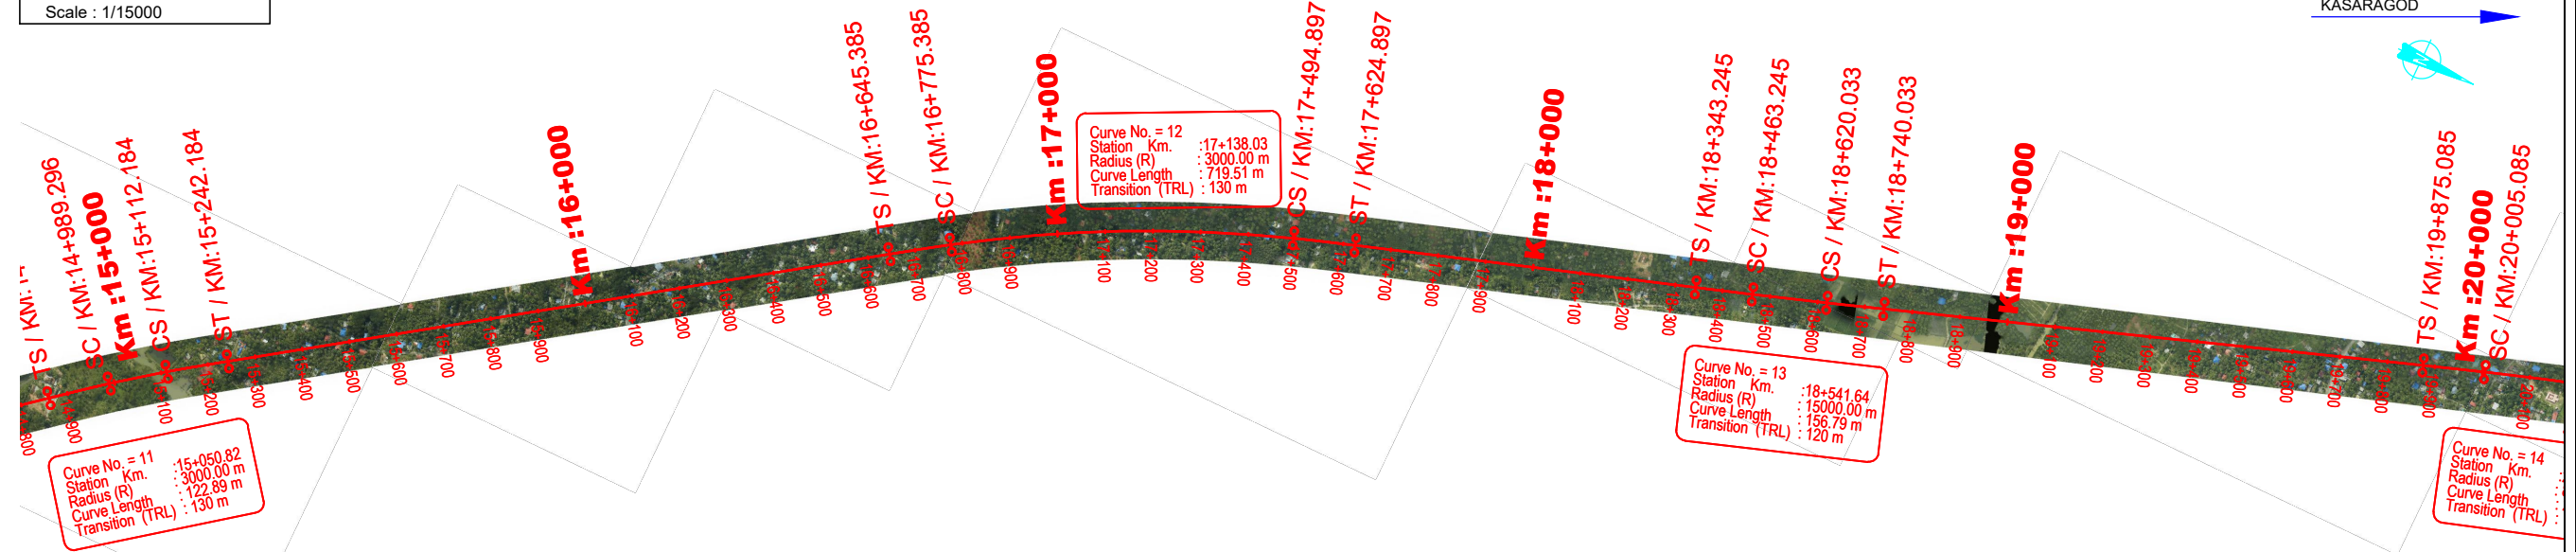

L- SECTION
Scale : 1/15000/1500

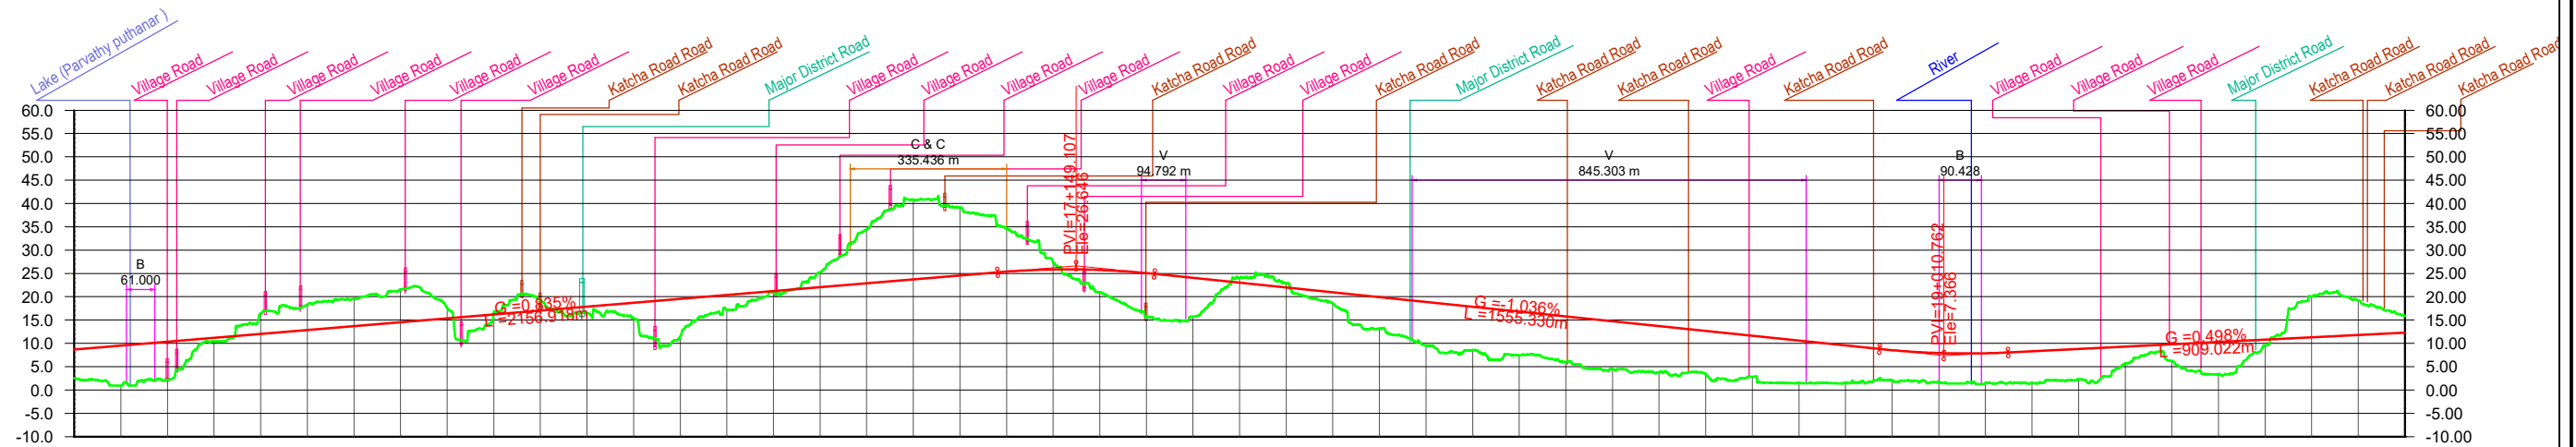

CHAINAGE IN KM	GROUND LEVEL	PROPOSED FORMATION		FILLING HEIGHT	CUTTING DEPTH	VERTICAL ALIGNMENT	HORIZONTAL ALIGNMENT
16+000	2.602	8.706	6.203				R =3000.00m Lc =122.89m LI=130m
15+100	0.954	9.540	8.586				L =1403.20m
15+200	2.134	10.375	8.241				LI=130m
15+300	10.490	11.210	0.720				
15+400	16.380	12.044		-4.336			
15+500	18.259	12.879		-5.380			
15+600	19.544	13.714		-5.830			
15+700	21.604	14.549		-7.055			
15+800	17.568	15.383		-2.185			
15+900	16.588	16.218		-0.370			
16+000	19.163	17.053		-2.110			
16+100	16.521	17.888	1.367				
16+200	15.361	18.723	3.362				
16+300	11.474	19.557	8.083				
16+400	17.064	20.392	3.328				
16+500	20.944	21.227	0.283				
16+600	25.202	22.062		-3.140			
16+700	34.455	22.897		-11.558			
16+800	40.870	23.731		-17.139			
16+900	39.147	24.566		-14.581			
17+000	34.673	25.391		-9.262			
17+100	27.348	25.841		-1.507			
17+200	21.022	25.735	4.713				
17+300	15.564	25.074	9.510				
17+400	15.700	24.047	8.347				
17+500	23.999	23.012	-0.987				
17+600	22.907	21.976	-0.931				
17+700	18.613	20.940	2.327				
17+800	13.242	19.905	6.663				
17+900	9.540	18.869	9.329				
18+000	8.573	17.833	9.260				
18+100	7.425	16.798	9.373				
18+200	5.988	15.762	9.774				
18+300	4.472	14.726	10.254				
18+400	3.729	13.691	9.962				
18+500	3.516	12.655	9.139				
18+600	2.831	11.620	8.789				
18+700	1.481	10.584	9.103				
18+800	1.608	9.548	7.940				
18+900	2.060	8.533	6.473				
19+000	1.632	7.927	6.295				
19+100	1.589	7.876	6.287				
19+200	1.647	8.307	6.660				
19+300	2.219	8.805	6.586				
19+400	5.719	9.303	3.584				
19+500	6.204	9.801	3.597				
19+600	3.440	10.298	6.858				
19+700	9.506	10.796	1.290				
19+800	20.099	11.294	-8.805				
19+900	19.229	11.792	-7.437				
20+000	16.872	12.289	-3.583				



Address:
K-Rail Development Corporation Ltd
5th Floor, Trans Towers,
Vazhuthacaud, Thiruvananthapuram, Kerala-695014

**SILVER LINE PROJECT FROM
THIRUVANANTHAPURAM TO KASARAGOD**

HORIZONTAL PLAN AND LONGITUDINAL SECTION FROM
THIRUVANANTHAPURAM TO KOLLAM

SYSTRA / KRDCL / SHSR / DPR / 2020 / AL / 0005


SYSTRA

Horizontal Scale : 1 : 15000 (H)
Vertical Scale : 1 : 1500 (V)



Sheet No : 5 of 108

20/03/2020	RESMI		S. B. BEHERA		C.M. BALAN		A. P. SHARMA		PROJECT DIRECTOR		0	First Submission
DATE	DRAWN	SIGN	DESIGN	SIGN	CHECKED BY	SIGN	REVIEWED BY	SIGN	APPROVED BY	SIGN	REV.	DESCRIPTION

C & C - CUT & COVER
T - TUNNEL
V - VIADUCT
B - RIVER BRIDGE

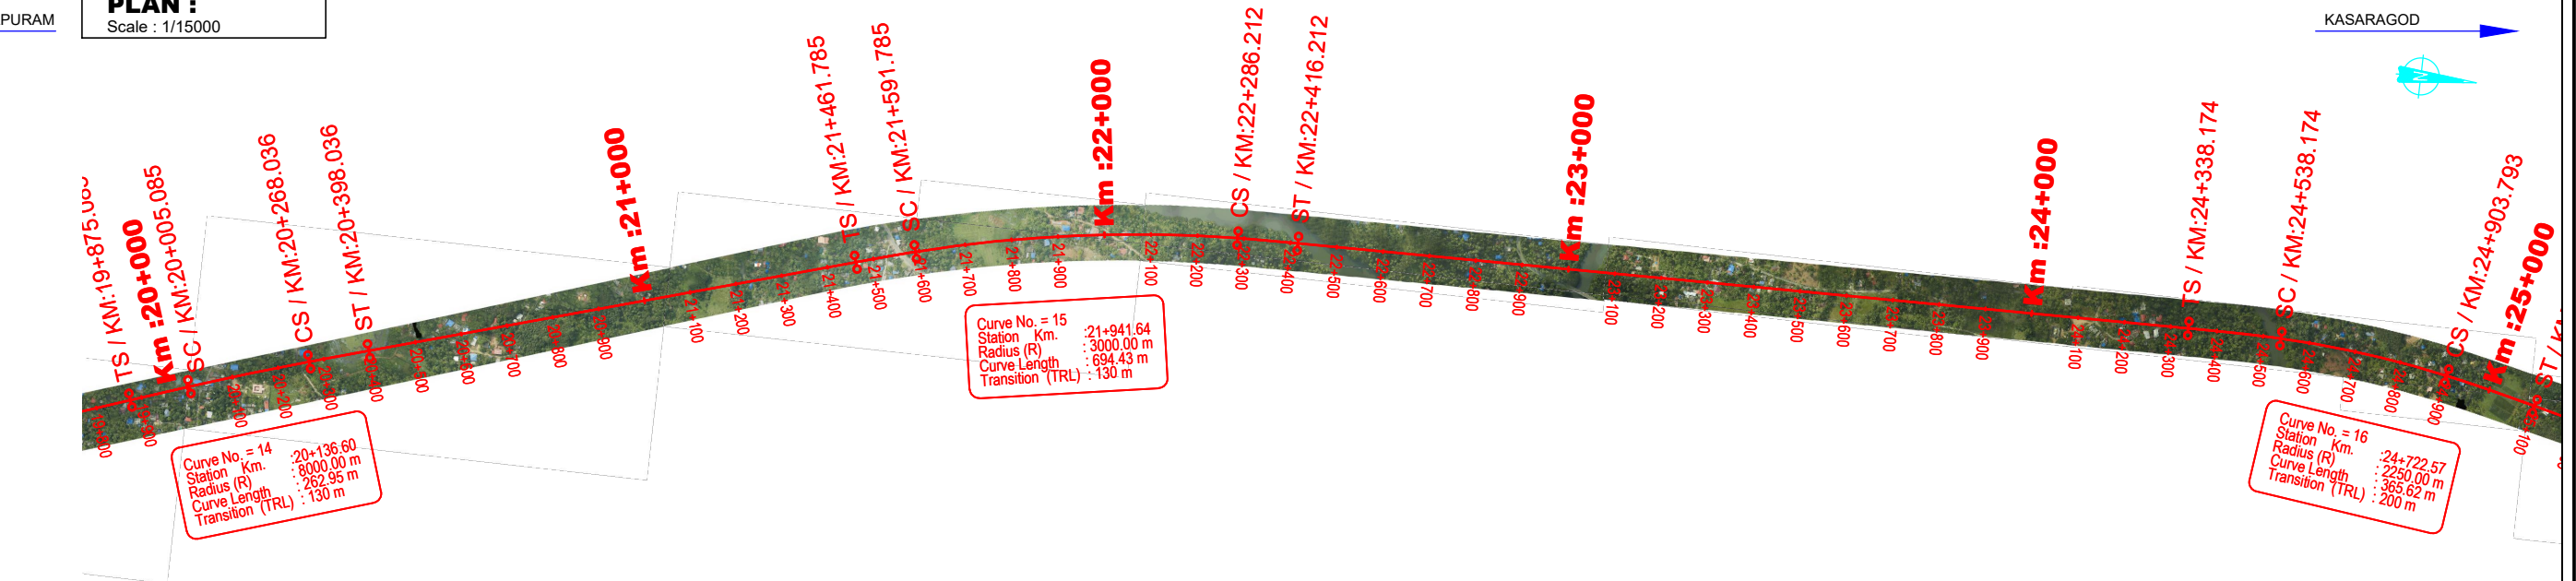

L- SECTION
Scale : 1/15000/1500

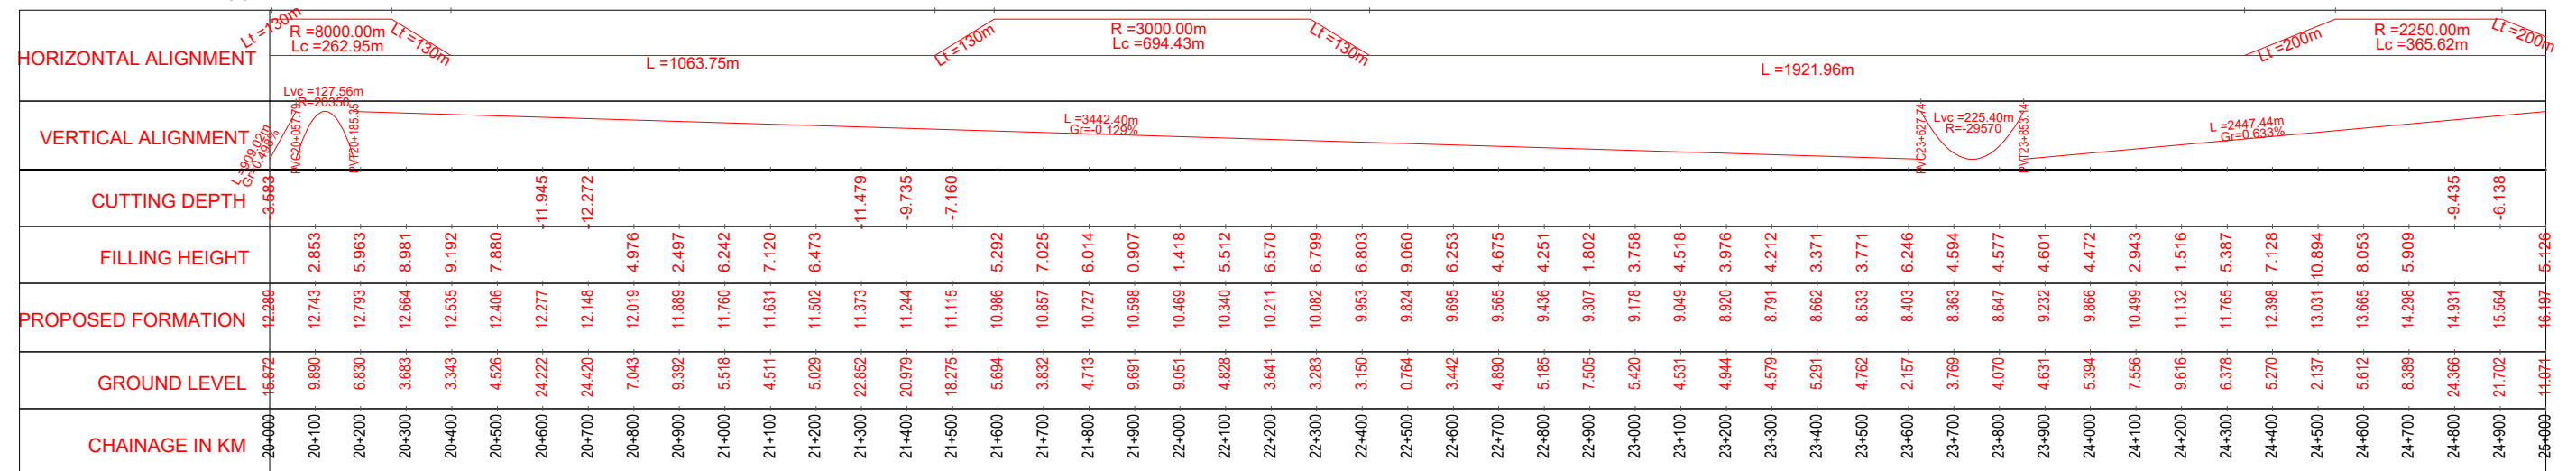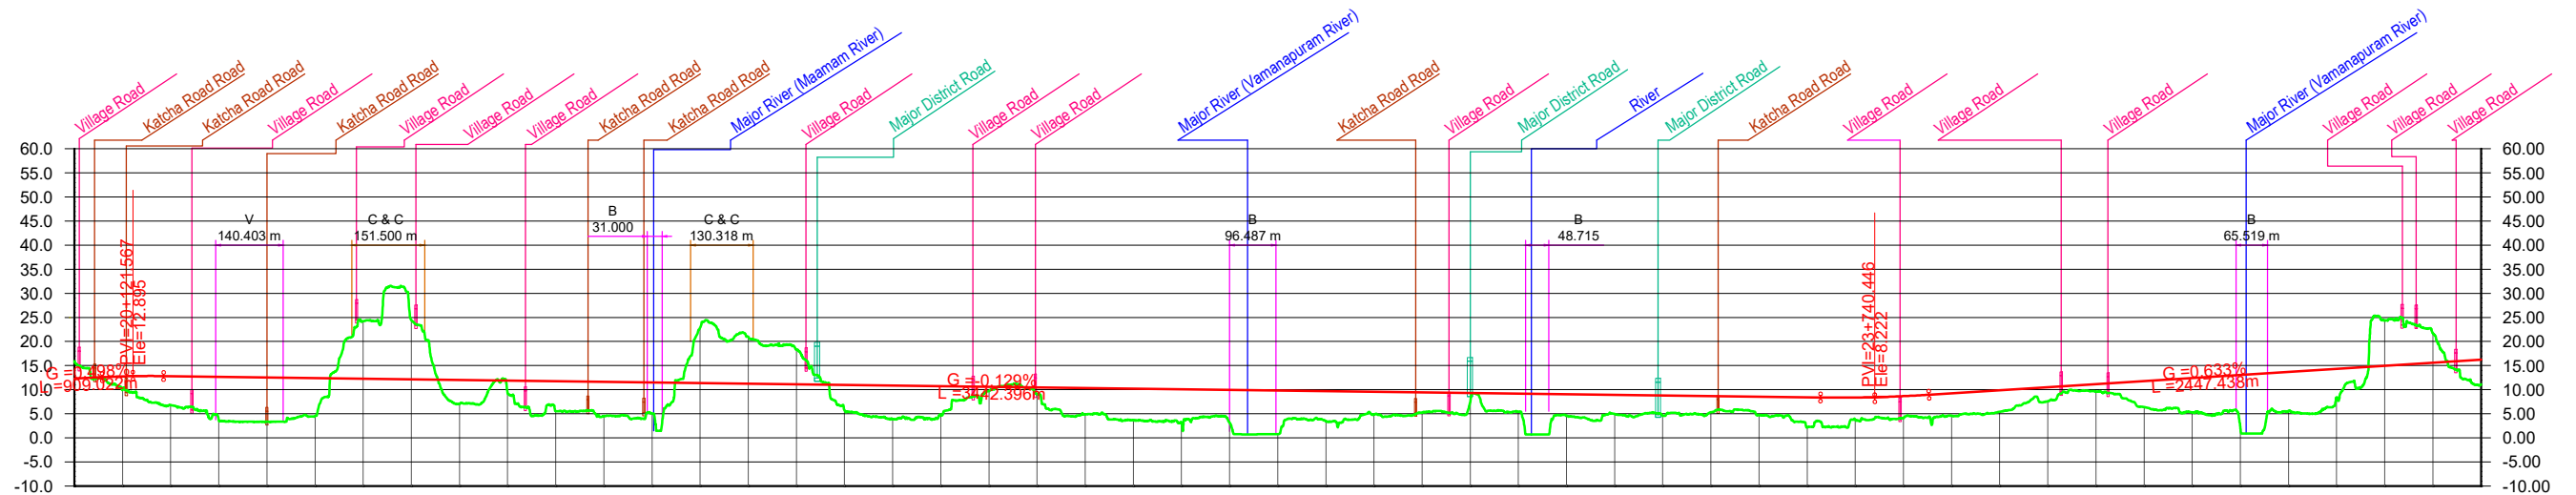

Address:
K-Rail Development Corporation Ltd
5th Floor, Trans Towers,
Vazhuthacaud, Thiruvananthapuram, Kerala-695014

Drawing Name:	HORIZONTAL PLAN AND LONGITUDINAL SECTION FROM THIRUVANANTHAPURAM TO KOLLAM
Drawing No:	SYSTRA / KRDCL / SHSR / DPR / 2020 / AL / 0006

SYSTRA

Horizontal Scale : 1 : 15000 (H)
Vertical Scale : 1 : 1500 (V)

Sheet No : 6 of 108

	20/03/2020	RESMI		B. B. BEHERA		C.M. BALAN		A. P. SHARMA		PROJECT DIRECTOR		0	First Submission
	DATE	DRAWN	SIGN	DESIGN	SIGN	CHECKED BY	SIGN	REVIEWED BY	SIGN	APPROVED BY	SIGN	REV.	DESCRIPTION


THIRUVANANTHAPURAM

PLAN :
Scale : 1/15000


LEGEND :-

C & C - CUT & COVER
T - TUNNEL
V - VIADUCT
B - RIVER BRIDGE

KASARAGOD

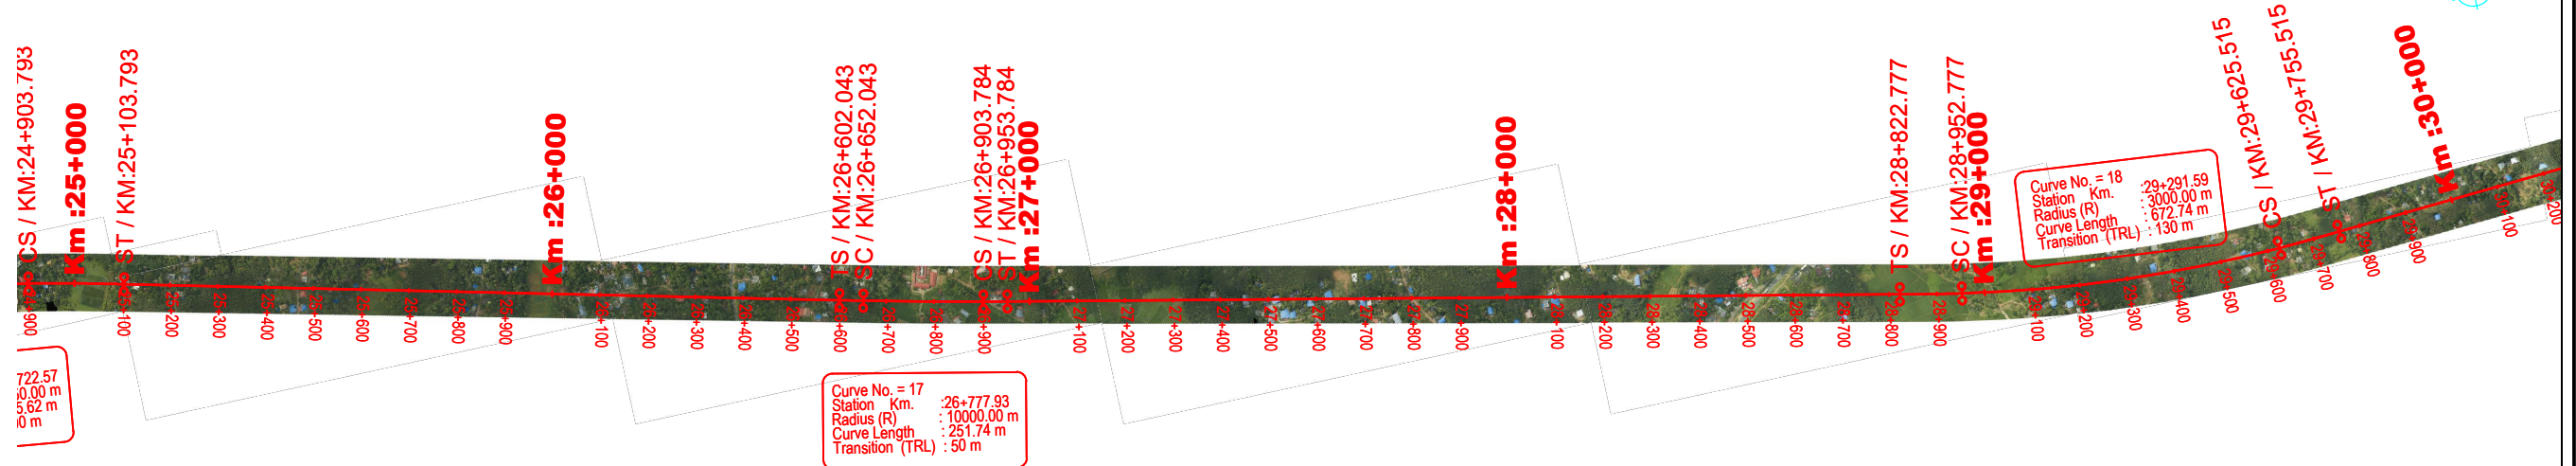


L- SECTION
Scale : 1/15000/1500

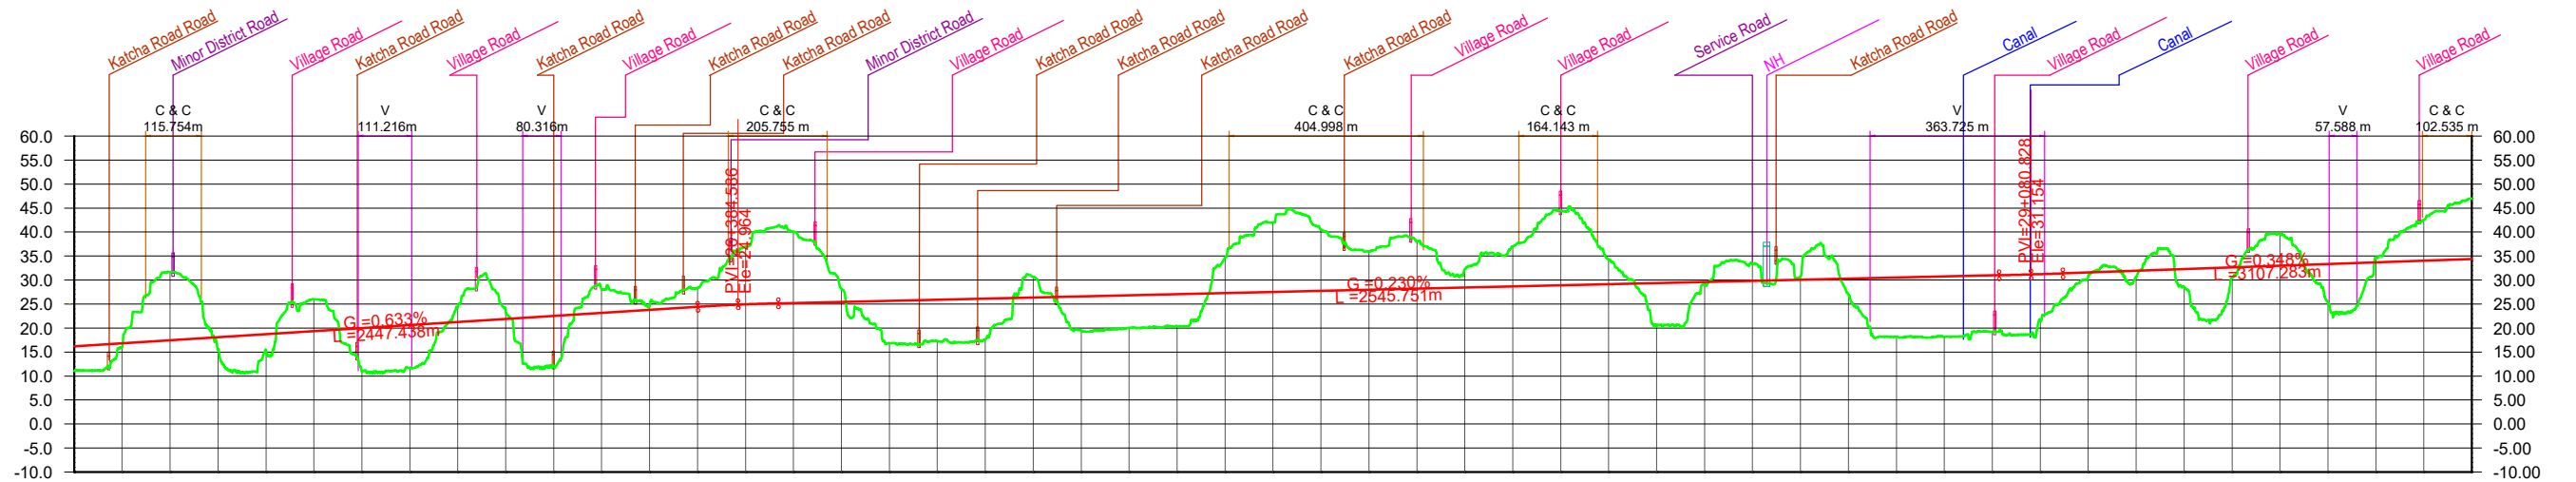

HORIZONTAL ALIGNMENT	LI=200m L=1498.25m LI=500m R=-10000.00m Lc=251.74m L=1868.99m LI=130m R=-3000.00m Lc=672.74m LI=730m L=2183.73m																													
VERTICAL ALIGNMENT	L=2447.44m G=0.633% Lvc=168.01m R=41630 L=2545.75m G=0.230% L=3107.28m G=0.348%																													
CUTTING DEPTH	-14.184 -6.679 -3.067 -1.766 -4.959 -0.848 -3.967 12.016 14.820 -2.677 -4.311 -7.398 -14.449 -12.752 -7.924 -9.802 -3.797 -8.334 -15.539 -5.042 -3.519 -0.642 -6.573 -1.098 -8.572 12.588																													
FILLING HEIGHT	6.126 0.835 2.644 3.318 9.130 8.905 10.422 23.162 23.795 24.428 24.943 25.229 25.458 8.887 8.674 8.530 7.098 6.768 6.711 27.295 27.524 27.754 27.984 28.213 28.443 28.672 28.902 29.131 9.020 0.094 3.261 12.320 12.578 11.718 9.528 0.658 1.262 3.734 2.048 32.962 8.001 33.658 34.007 34.355																													
PROPOSED FORMATION	16.197 16.830 17.463 18.097 18.730 19.363 19.996 20.629 21.262 21.896 22.529 23.162 23.795 24.428 24.943 25.229 25.458 25.688 25.917 26.147 26.377 26.606 26.836 27.065 27.295 27.524 27.754 27.984 28.213 28.443 28.672 28.902 29.131 29.361 29.591 29.820 30.050 30.279 30.509 30.738 30.968 31.230 31.569 31.917 32.265 32.614 32.962 33.310 33.658 34.007 34.355																													
GROUND LEVEL	11.971 15.995 31.647 15.453 15.412 26.042 10.866 11.724 24.329 23.662 12.107 28.121 24.643 28.395 36.959 40.049 28.135 16.801 17.243 17.617 30.688 19.508 20.068 20.354 34.693 41.973 40.506 35.908 38.015 32.240 37.006 44.441 34.173 20.341 29.497 33.339 30.692 27.018 18.189 18.160 19.250 21.702 30.911 30.655 28.531 30.566 39.635 25.309 34.756 42.579 46.943																													
CHAINAGE IN KM	25+000 25+100 25+200 25+300 25+400 25+500 25+600 25+700 25+800 25+900 26+000 26+100 26+200 26+300 26+400 26+500 26+600 26+700 26+800 26+900 27+000 27+100 27+200 27+300 27+400 27+500 27+600 27+700 27+800 27+900 28+000 28+100 28+200 28+300 28+400 28+500 28+600 28+700 28+800 28+900 29+000 29+100 29+200 29+300 29+400 29+500 29+600 29+700 29+800 29+900 30+000																													


C & C - CUT & COVER
T - TUNNEL
V - VIADUCT
B - RIVER BRIDGE

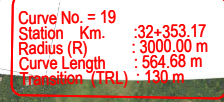


$L_{VC} = 97$
 $R = -39$

20/03/2020	RESMI		B. B. BEHERA		C.M. BALAN		A. P. SHARMA		PROJECT DIRECTOR		0	First Submission
DATE	DRAWN	SIGN	DESIGN	SIGN	CHECKED BY	SIGN	REVIEWED BY	SIGN	APPROVED BY	SIGN	REV.	DESCRIPTION

C & C - CUT & COVER
T - TUNNEL
V - VIADUCT
B - RIVER BRIDGE

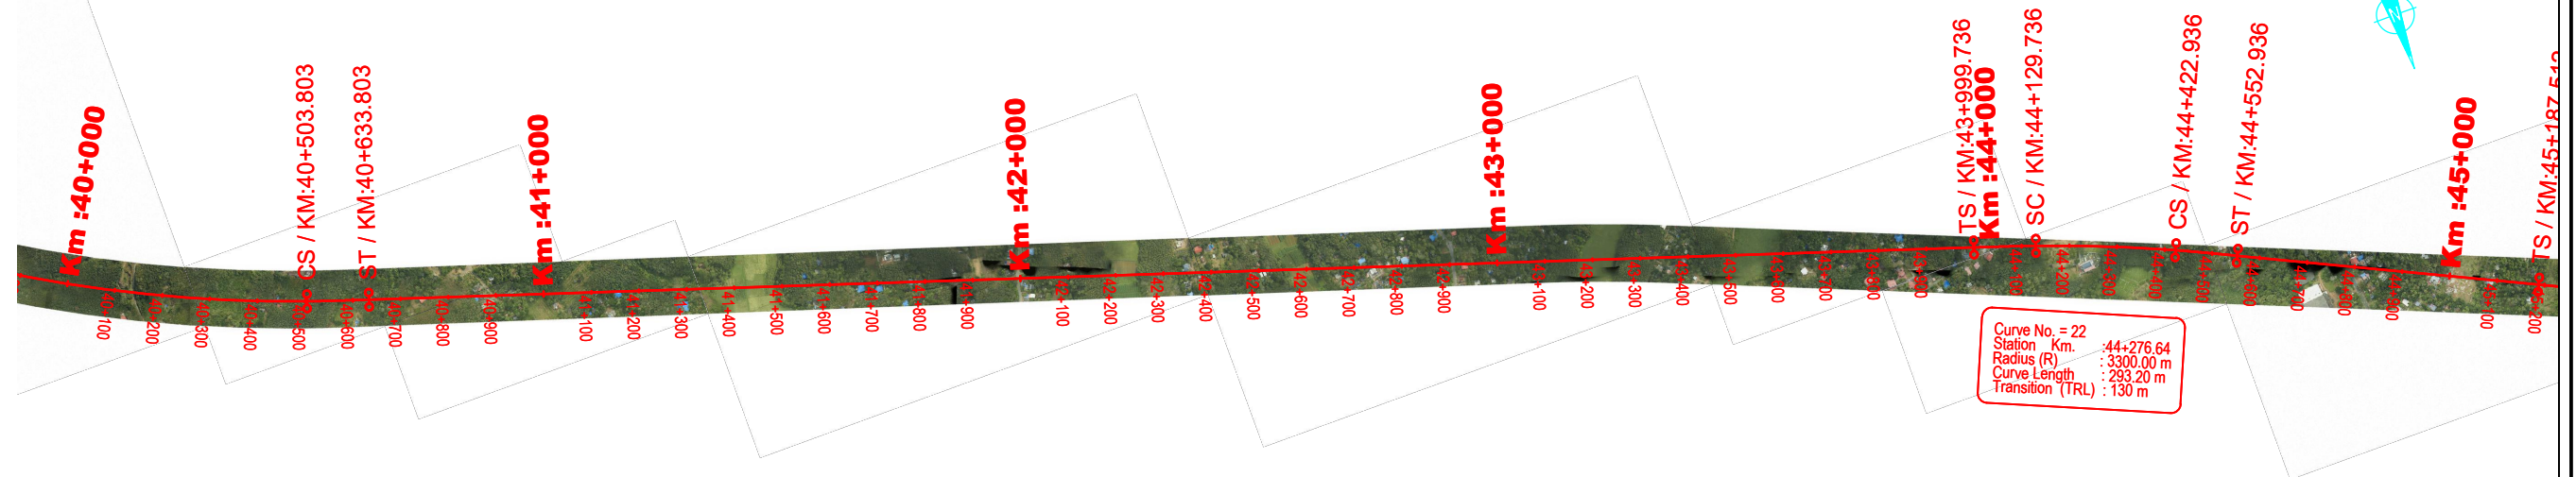

L- SECTION
Scale : 1/15000/1500

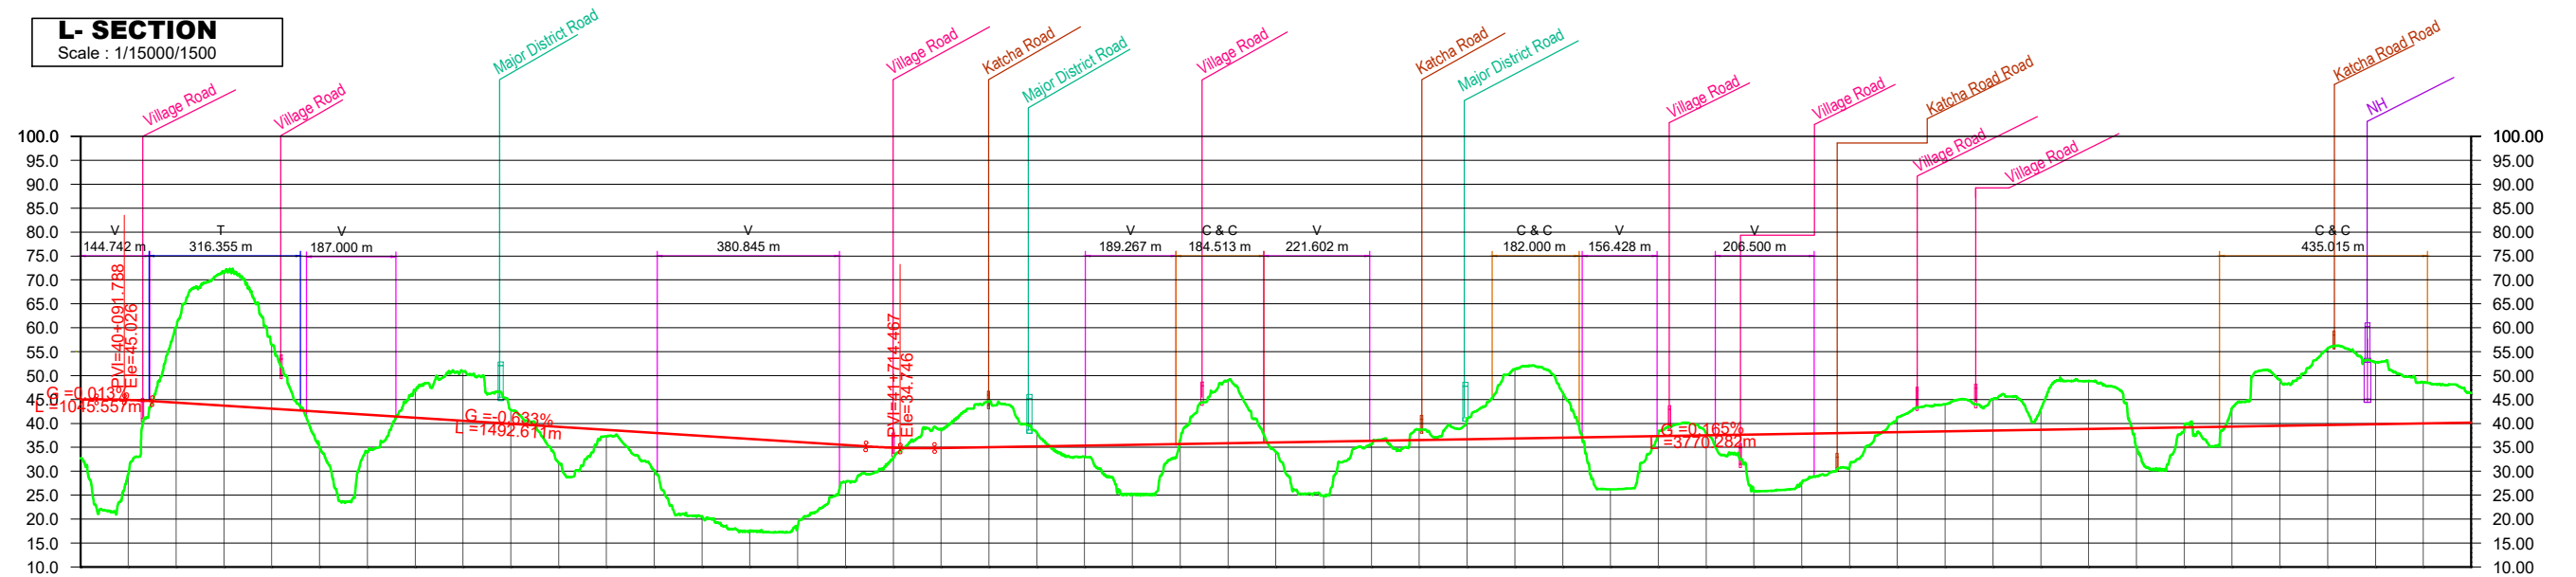

CHAINAGE IN KM	GROUND LEVEL	PROPOSED FORMATION	FILLING HEIGHT	CUTTING DEPTH	VERTICAL ALIGNMENT	HORIZONTAL ALIGNMENT
40+000	32.662	46.014	12.352			
40+100	29.347	44.904	15.557			
40+200	60.083	44.340		-15.743		
40+300	71.594	43.707		-27.887		
40+400	56.431	43.073		-13.358		
40+500	34.935	42.440	7.505			
40+600	33.973	41.806	7.833			
40+700	46.798	41.173		-5.625		
40+800	50.821	40.539		-10.282		
40+900	42.789	39.906		-2.883		
41+000	31.778	39.272	7.494			
41+100	37.281	38.639	1.358			
41+200	30.252	38.005	7.753			
41+300	20.611	37.372	16.761			
41+400	17.596	36.738	19.142			
41+500	18.470	36.105	17.635			
41+600	27.725	35.471	7.746			
41+700	32.751	34.929	2.178			
41+800	38.597	34.887		-3.710		
41+900	44.582	35.053		-9.529		
42+000	38.090	35.218		-2.872		
42+100	33.028	35.383	2.355			
42+200	25.276	35.548	10.272			
42+300	36.538	35.713		-0.825		
42+400	49.039	35.879		-13.160		
42+500	34.051	36.044	1.993			
42+600	24.818	36.209	11.391			
42+700	35.661	36.374	0.713			
42+800	38.736	36.539		-2.197		
42+900	40.968	36.705		-4.263		
43+000	51.372	36.870		-14.502		
43+100	46.447	37.035		-9.412		
43+200	26.210	37.200	10.990			
43+300	37.814	37.365		-0.449		
43+400	37.976	37.531		-0.445		
43+500	25.775	37.696	11.921			
43+600	27.465	37.861	10.396			
43+700	30.667	38.026	7.159			
43+800	41.286	38.191		-3.095		
43+900	44.021	38.356		-5.665		
44+000	45.133	38.522		-6.611		
44+100	42.938	38.687		-4.251		
44+200	48.883	38.852		-10.031		
44+300	35.076	39.017	3.941			
44+400	38.780	39.182	0.402			
44+500	43.239	39.348		-3.891		
44+600	49.138	39.513		-9.625		
44+700	55.662	39.678		-15.984		
44+800	52.811	39.843		-12.968		
44+900	48.640	40.008		-8.632		
45+000	46.314	40.174		-6.140		



Address:
K-Rail Development Corporation Ltd
5th Floor, Trans Towers,
Vazhuthacaud, Thiruvananthapuram, Kerala-695014

Project Title:

**SILVER LINE PROJECT FROM
THIRUVANANTHAPURAM TO KASARAGOD**

Drawing Name:	HORIZONTAL PLAN AND LONGITUDINAL SECTION FROM THIRUVANANTHAPURAM TO KOLLAM
Drawing No:	SYSTRA / KRDCL / SHSR / DPR / 2020 / AL /0010

SYSTRA

Horizontal Scale : 1 : 15000 (H)
Vertical Scale : 1 : 1500 (V)

Sheet No : 10 of 108

20/03/2020	RESMI		B. B. BEHERA		C.M. BALAN		A. P. SHARMA		PROJECT DIRECTOR		0	First Submission
DATE	DRAWN	SIGN	DESIGN	SIGN	CHECKED BY	SIGN	REVIEWED BY	SIGN	APPROVED BY	SIGN	REV.	DESCRIPTION


THIRUVANANTHAPURAM

PLAN :
Scale : 1/15000


LEGEND :-

C & C - CUT & COVER
T - TUNNEL
V - VIADUCT
B - RIVER BRIDGE

KASARAGOD

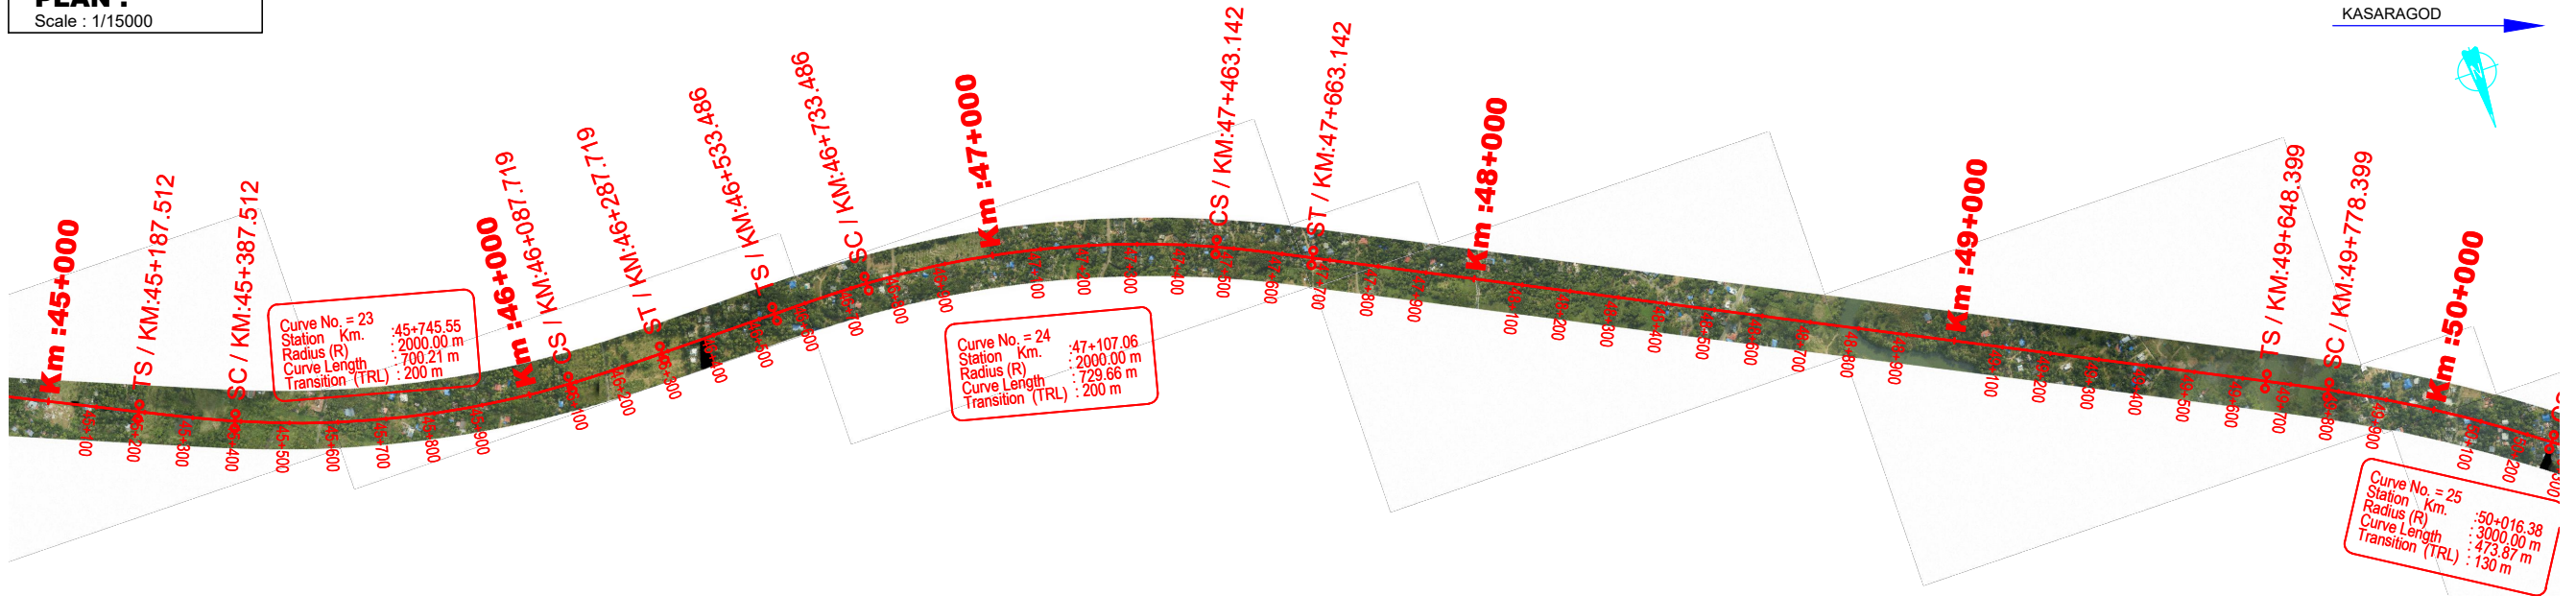

L- SECTION
Scale : 1/15000/1500

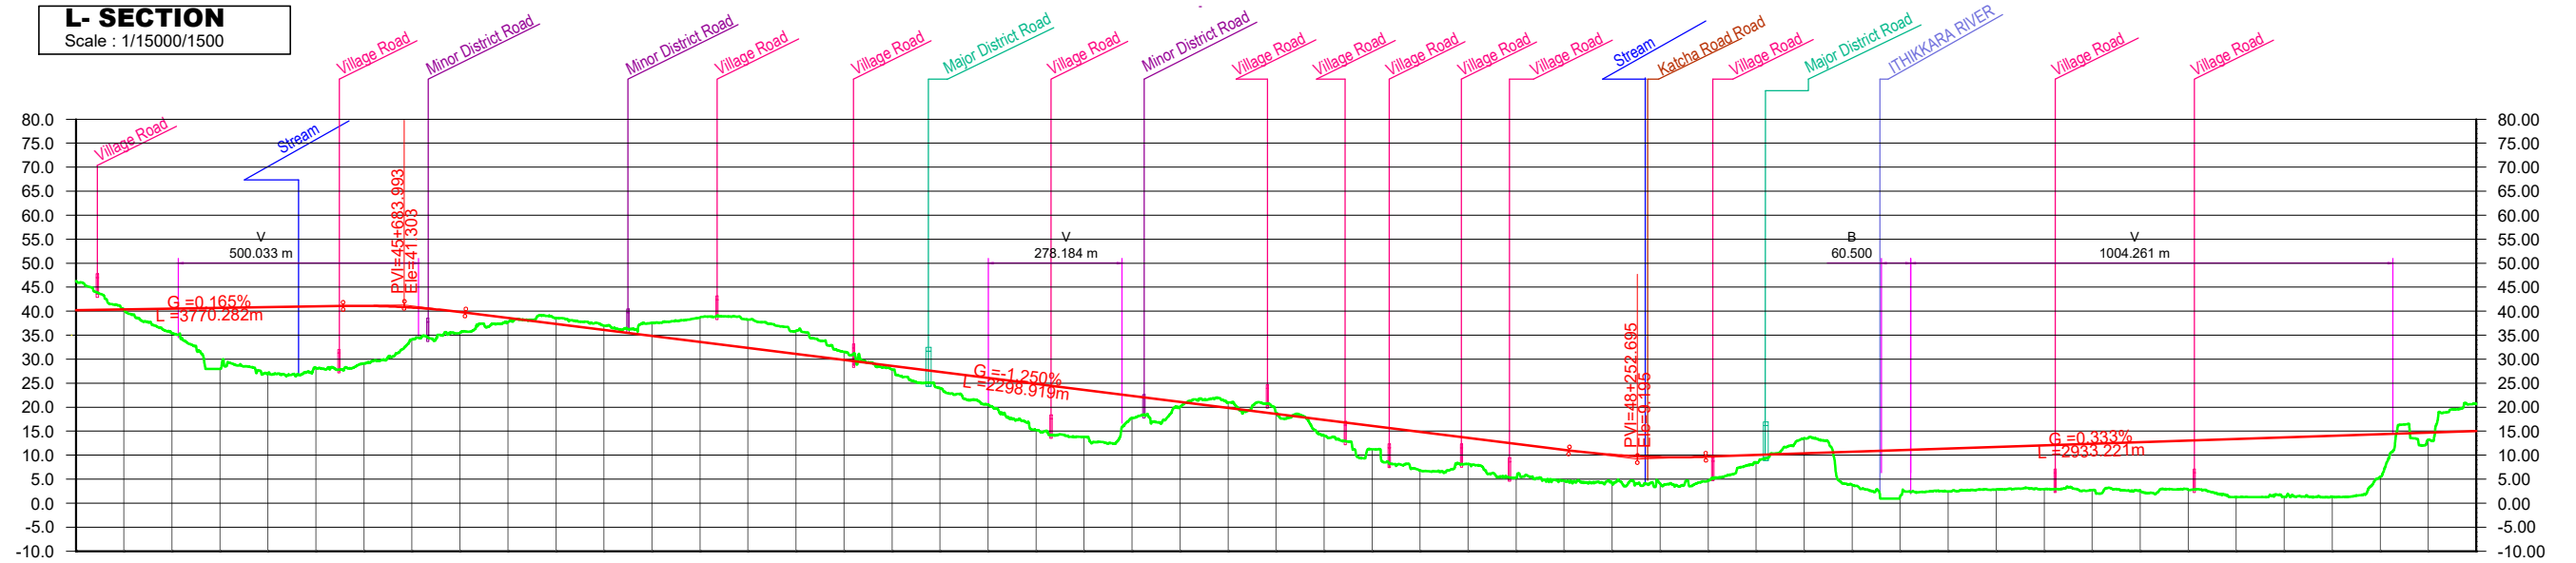

HORIZONTAL ALIGNMENT	L=660.72m LI=200m R=-2000.00m Lc=700.21m LI=200m L=245.77m LI=200m R=2000.00m Lc=729.66m LI=200m L=1985.26m LI=130m R=3000.00m Lc=473.87m	
VERTICAL ALIGNMENT	L=3770.28m G=0.165% PV(26)=56.83 Lvc=254.72m R=18000 PV(25)=81.35 L=2298.92m G=1.250% PV(24)=110.27 Lvc=284.87m R=18000 PV(23)=35.13 L=2933.22m G=0.333%	
CUTTING DEPTH	6.140	-0.094	</

Client :



Address:
K-Rail Development Corporation Ltd
5th Floor, Trans Towers,
Vazhuthacaud, Thiruvananthapuram, Kerala-695014

Project Title:

SILVER LINE PROJECT FROM
THIRUVANANTHAPURAM TO KASARAGOD

Drawing Name:

HORIZONTAL PLAN AND LONGITUDINAL SECTION FROM
THIRUVANANTHAPURAM TO KOLLAM

Drawing No:

SYSTRA / KRDCL / SHSR / DPR / 2020 / AL / 0011

General Consultant :

SYSTRA

Drawing Scale :

Horizontal Scale : 1 : 15000 (H)
Vertical Scale : 1 : 1500 (V)

Sheet No : 11 of 108


20/03/2020	RESMI		B. B. BEHERA		C.M. BALAN		A. P. SHARMA		PROJECT DIRECTOR		0	First Submission
DATE	DRAWN	SIGN	DESIGN	SIGN	CHECKED BY	SIGN	REVIEWED BY	SIGN	APPROVED BY	SIGN	REV.	DESCRIPTION

THIRUVANANTHAPURAM


PLAN :
Scale : 1/15000

LEGEND :-

C & C - CUT & COVER
T - TUNNEL
V - VIADUCT
B - RIVER BRIDGE

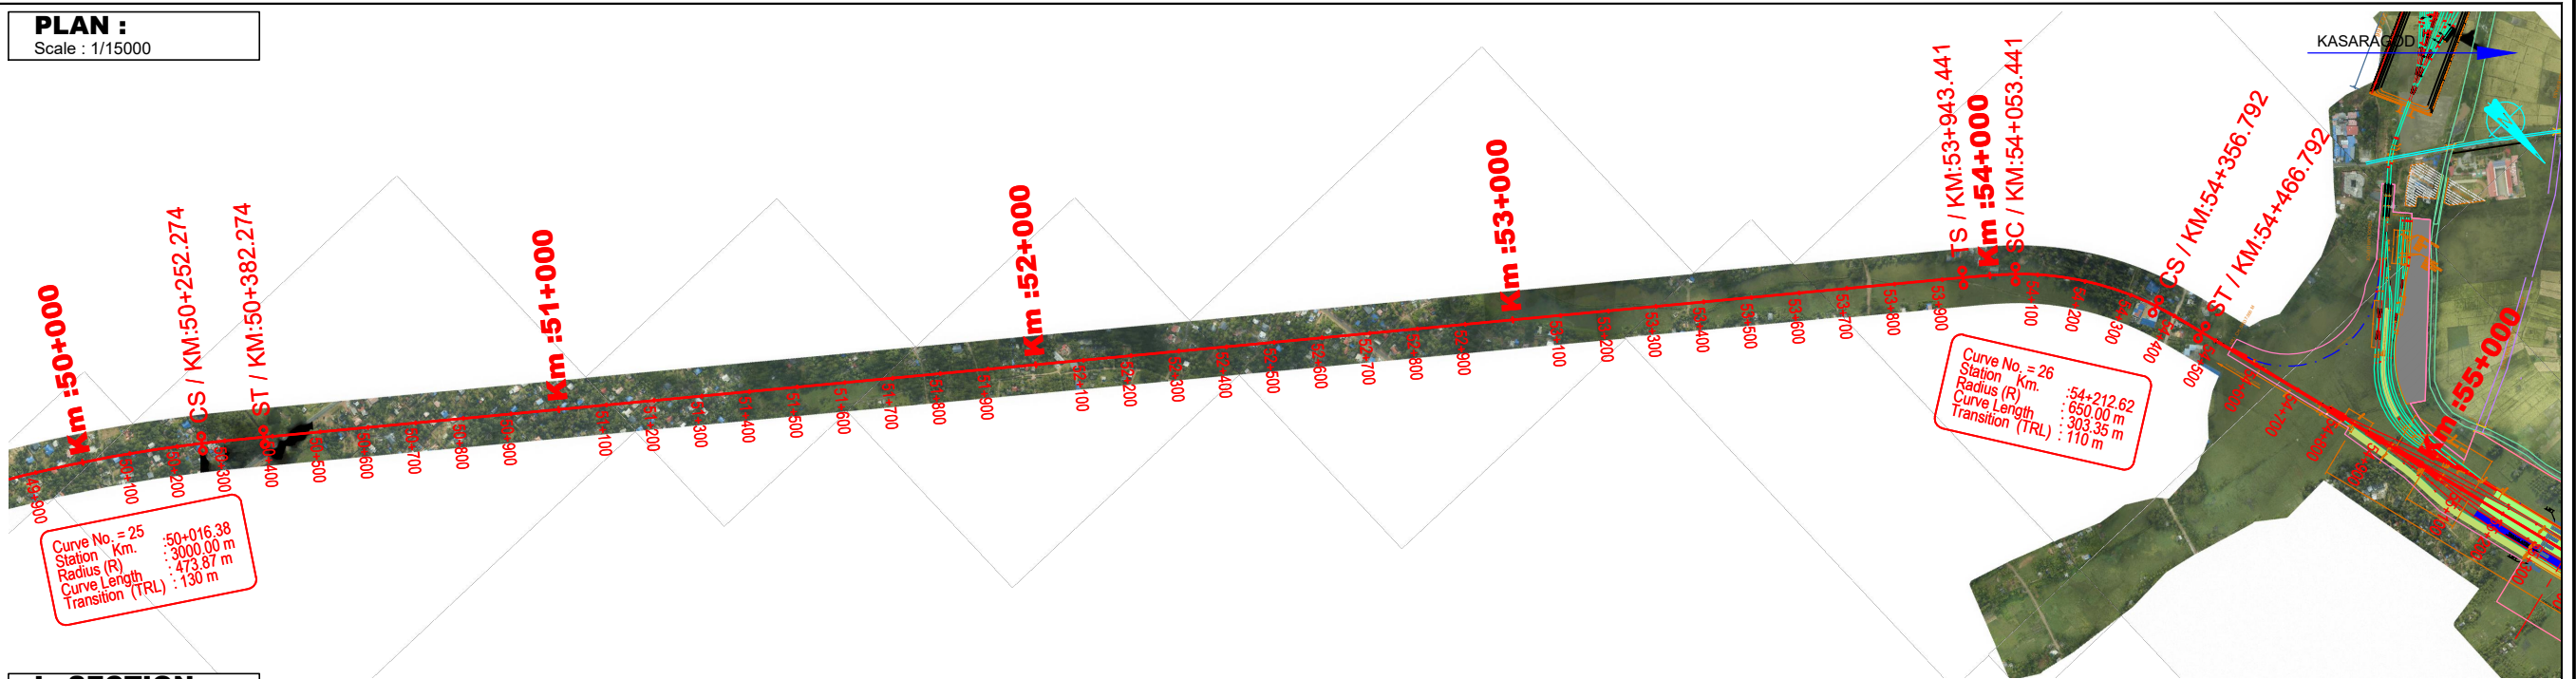

L- SECTION
Scale : 1/15000/1500

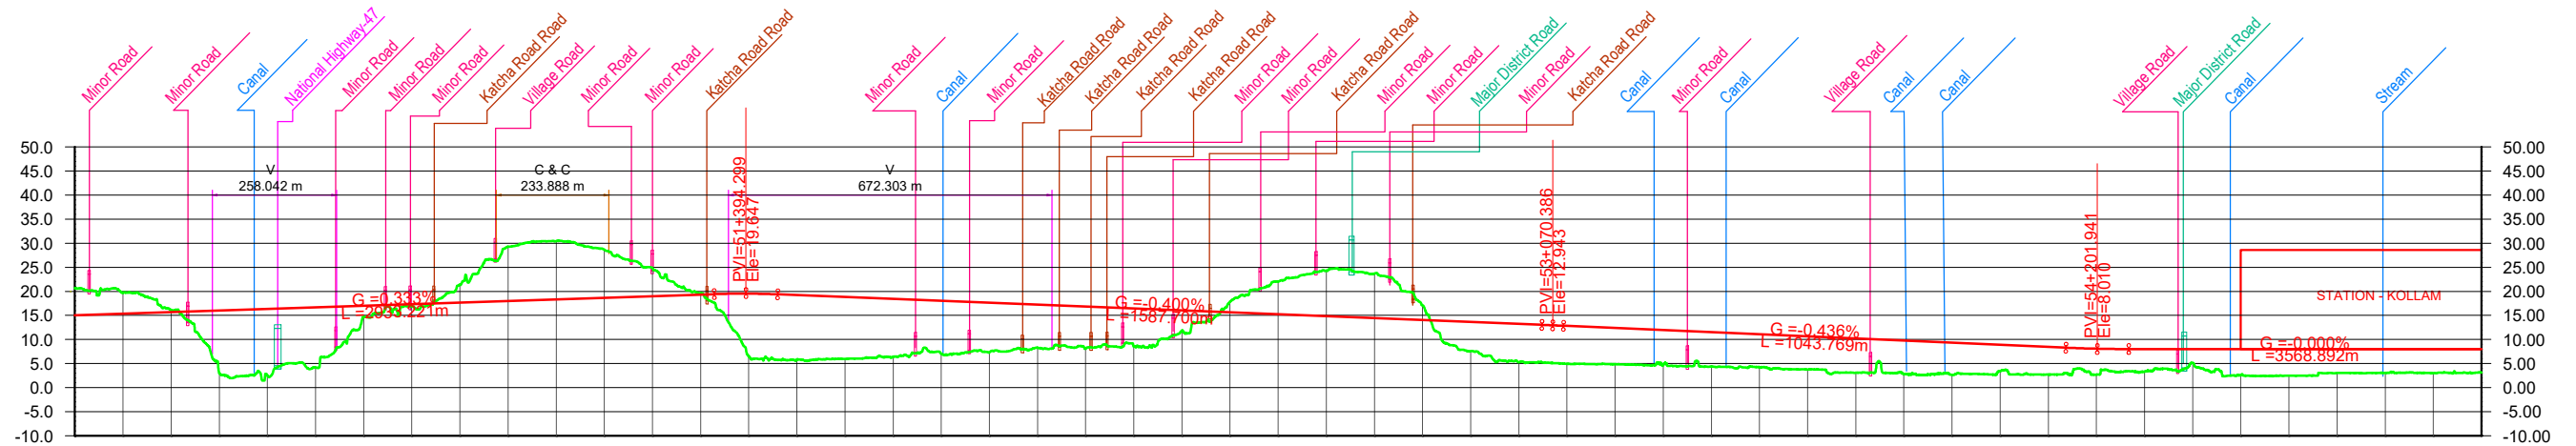

HORIZONTAL ALIGNMENT	R=3000.00m Lc=473.87m L=3561.17m																			
VERTICAL ALIGNMENT	L=2933.22m G=0.333% L=1587.70m G=-0.400% L=1043.77m G=-0.436% L=3568.89m G=0.000%																			
CUTTING DEPTH	5.666	-4.361	-0.432																	
FILLING HEIGHT				13.022	13.840	12.435	2.329	0.429	-3.714	-11.259	-12.106	-9.981	-5.930	-0.308	13.044	13.330	12.857	12.018	10.990	8.945
PROPOSED FORMATION	15.998	15.341	15.673	16.006	16.339	16.672	17.004	17.337	17.670	18.002	18.335	18.668	19.000	19.333	19.523	19.224	18.824	18.424	18.024	17.624
GROUND LEVEL	20.664	19.702	16.105	2.984	2.499	4.237	14.675	16.908	21.384	29.261	30.441	28.649	24.930	19.641	6.479	5.894	5.967	6.406	7.034	8.279
CHAINAGE IN KM	50+000	50+100	50+200	50+300	50+400	50+500	50+600	50+700	50+800	50+900	51+000	51+100	51+200	51+300	51+400	51+500	51+600	51+700	51+800	51+900

Client :



Address:
K-Rail Development Corporation Ltd
5th Floor, Trans Towers,
Vazhuthacaud, Thiruvananthapuram, Kerala-695014

Project Title:

SILVER LINE PROJECT FROM
THIRUVANANTHAPURAM TO KASARAGOD

Drawing Name:

HORIZONTAL PLAN AND LONGITUDINAL SECTION FROM
THIRUVANANTHAPURAM TO KOLLAM

Drawing No:

SYSTRA / KRDCL / SHSR / DPR / 2020 / AL / 0012

General Consultant :

SYSTRA



Drawing Scale :

Horizontal Scale : 1 : 15000 (H)
Vertical Scale : 1 : 1500 (V)

Sheet No : 12 of 108

20/03/2020	RESMI		B. B. BEHERA		C.M. BALAN		A. P. SHARMA		PROJECT DIRECTOR		0	First Submission
DATE	DRAWN	SIGN	DESIGN	SIGN	CHECKED BY	SIGN	REVIEWED BY	SIGN	APPROVED BY	SIGN	REV.	DESCRIPTION

C & C - CUT & COVER
T - TUNNEL
V - VIADUCT
B - RIVER BRIDGE

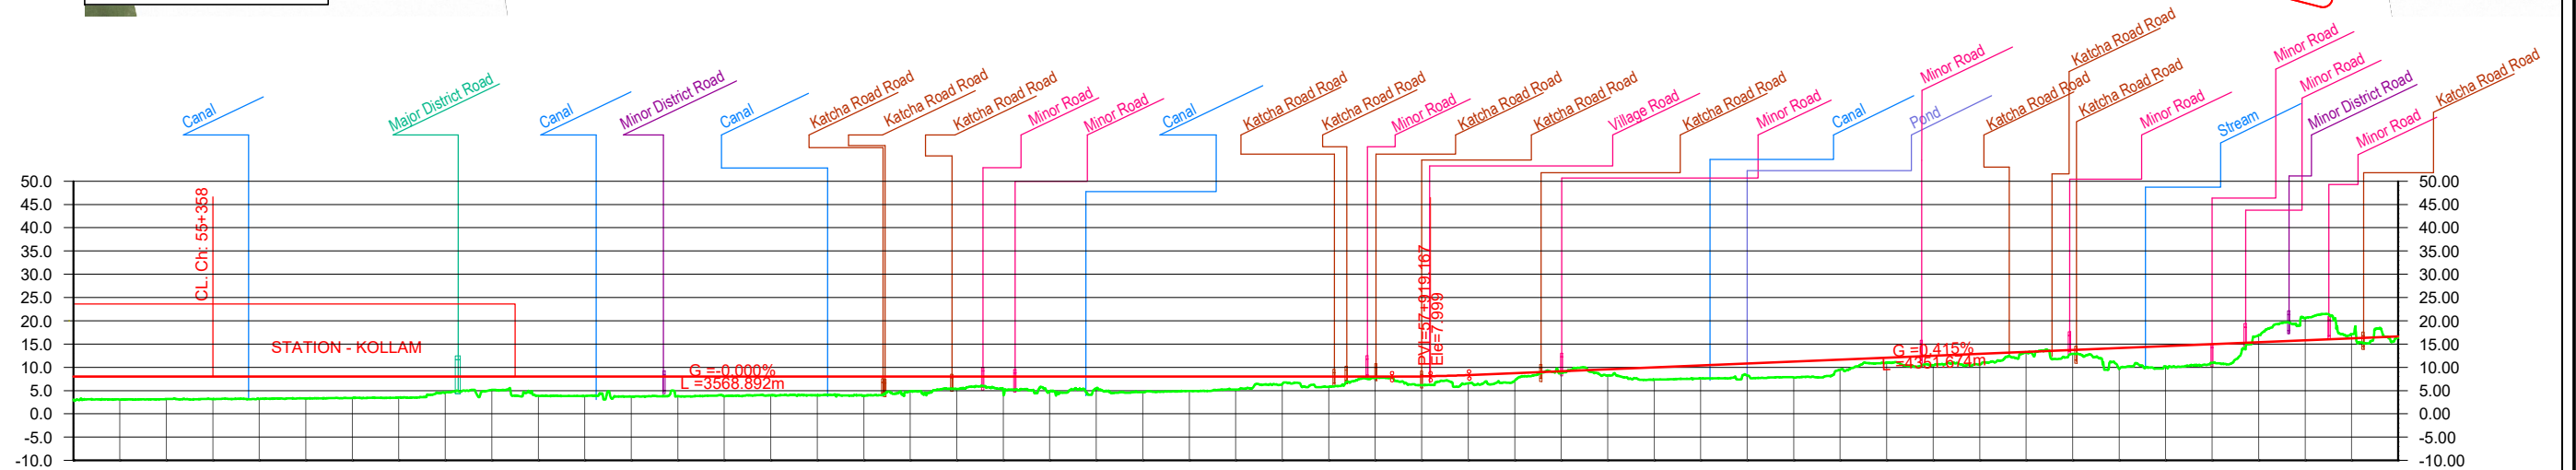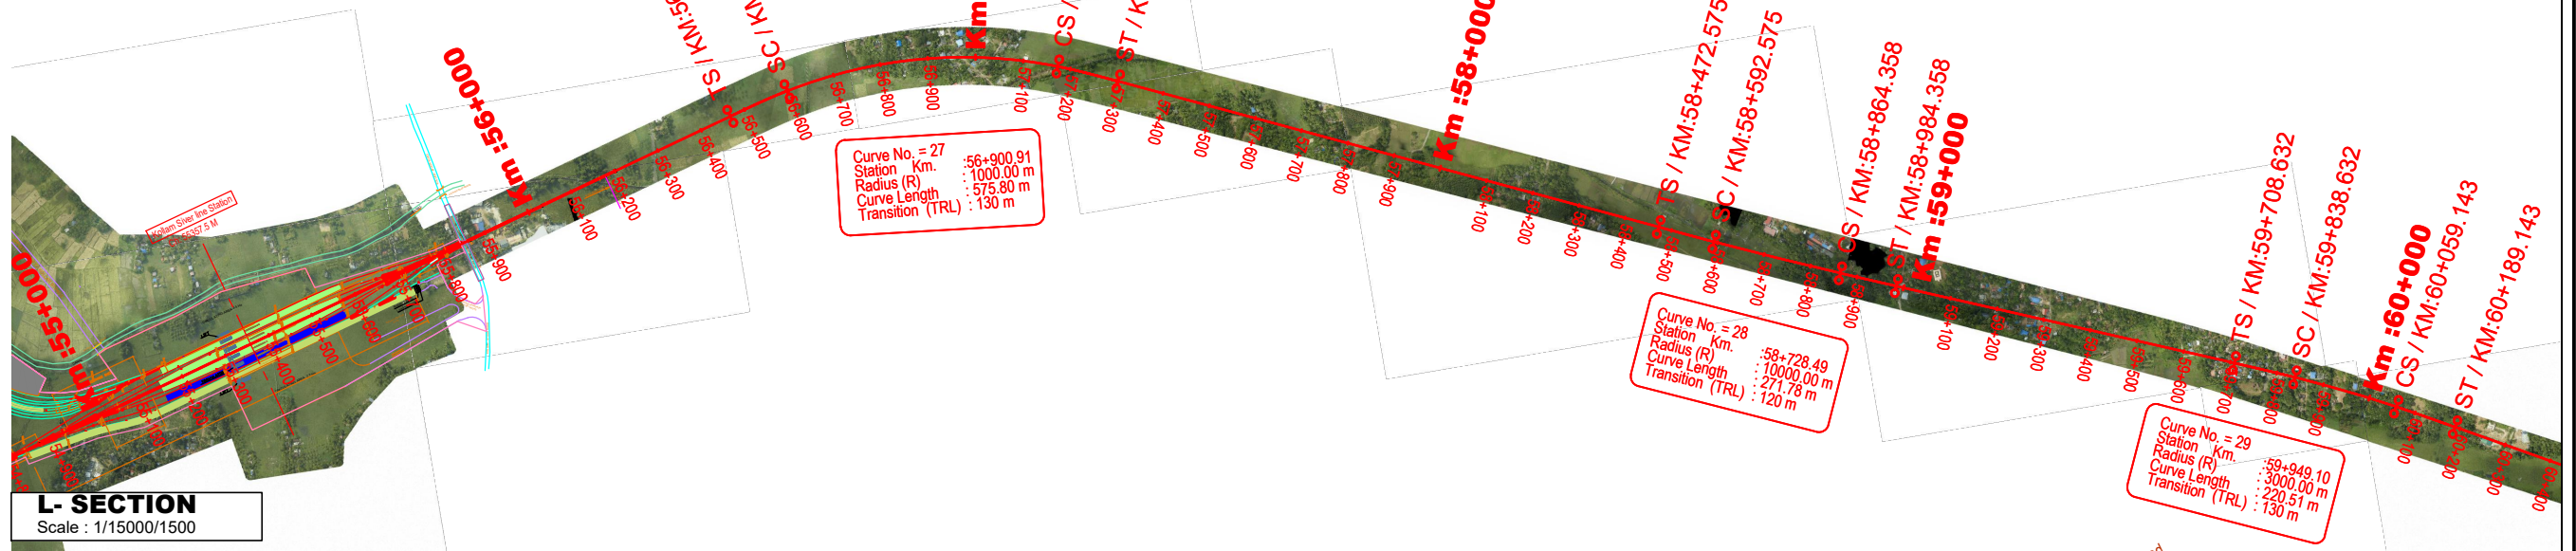


CHAINAGE IN KM	GROUND LEVEL	PROPOSED FORMATION	FILLING HEIGHT	CUTTING DEPTH	VERTICAL ALIGNMENT	HORIZONTAL ALIGNMENT
55+000	3.988	8.008	4.020			
55+100	3.074	8.007	4.933			
55+200	3.175	8.007	4.832			
55+300	3.165	8.007	4.842			
55+400	3.186	8.006	4.820			
55+500	3.296	8.006	4.710			
55+600	3.392	8.006	4.614			
55+700	3.510	8.006	4.496			
55+800	4.538	8.005	3.467			
55+900	5.163	8.005	2.842			
56+000	3.899	8.005	4.106			
56+100	3.823	8.004	4.181			
56+200	3.716	8.004	4.288			
56+300	3.805	8.004	4.199			
56+400	3.780	8.003	4.223			
56+500	4.020	8.003	3.983			
56+600	3.976	8.003	4.027			
56+700	3.900	8.003	4.103			
56+800	4.839	8.002	3.163			
56+900	5.336	8.002	2.666			
57+000	4.671	8.002	3.331			
57+100	4.841	8.001	3.160			
57+200	5.416	8.001	2.585			
57+300	4.659	8.001	3.342			
57+400	4.911	8.000	3.089			
57+500	5.180	8.000	2.820			
57+600	6.379	8.000	1.621			
57+700	5.805	8.000	2.195			
57+800	7.698	7.999	0.301			
57+900	6.185	8.050	1.865			
58+000	6.545	8.334	1.789			
58+100	7.106	8.749	1.643			
58+200	9.057	9.163	0.106			
58+300	8.242	9.578	1.336			
58+400	7.403	9.993	2.590			
58+500	7.618	10.407	2.789			
58+600	8.282	10.822	2.540			
58+700	7.840	11.237	3.397			
58+800	9.474	11.651	2.177			
58+900	11.029	12.066	1.037			
59+000	10.411	12.481	2.070			
59+100	10.563	12.895	2.332			
59+200	13.193	13.310	0.117			
59+300	12.921	13.725	0.804			
59+400	9.652	14.139	4.487			
59+500	10.206	14.554	4.348			
59+600	10.928	14.969	4.041			
59+700	16.939	15.393	-1.556			
59+800	20.533	15.798	-4.735			
59+900	17.148	16.213	-0.935			
60+000	16.377	16.627	-0.250			

Scale : 1/15000

Scale : 1/15000


LEGEND:-

- C & C - CUT & COVER
- T - TUNNEL
- V - VIADUCT
- B - RIVER BRIDGE

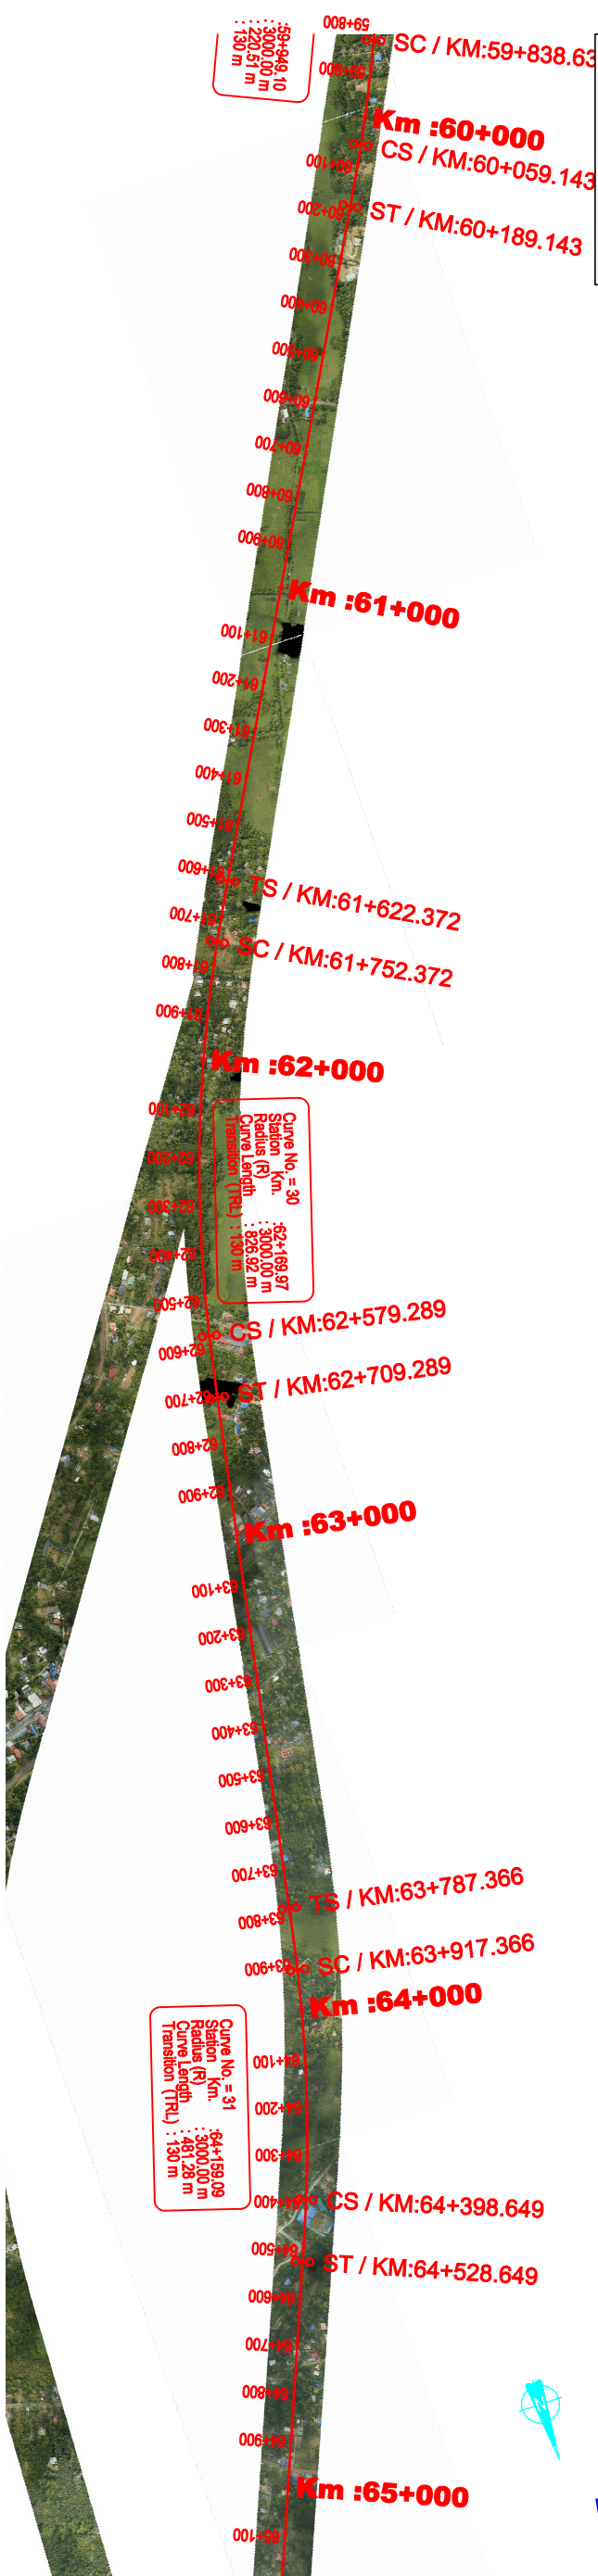

Scale : 1/15000/1500

Scale : 1/15000/1500

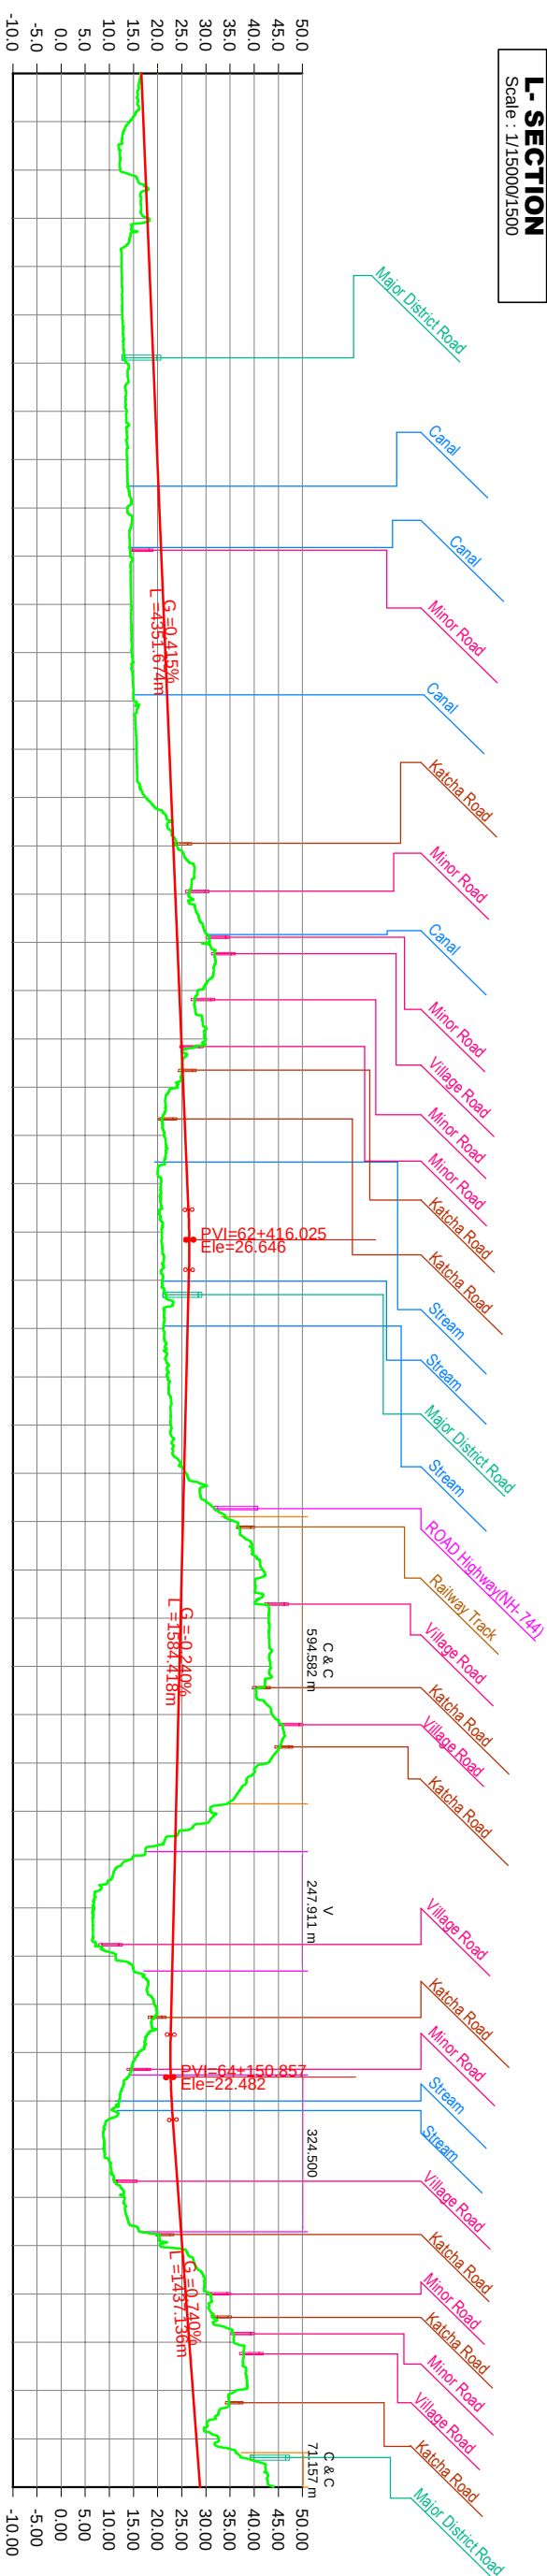

				HORIZONTAL ALIGNMENT	
		R = 3000.00m Lc = 220.51m			
		L = 130m			
		L = 1433.23m			
		L = 130m			
		R = 3000.00m Lc = 826.92m			
		L = 130m			
		L = 1078.08m			
		L = 130m			
		R = 3000.00m Lc = 481.28m			
		L = 130m			
		L = 996.51m			
				VERTICAL ALIGNMENT	
		L = 4351.67m G = 0.415%			
		L = 1324.39m R = 18000			
		PVC 62+353.83 PVT 62+478.22			
		L = 1594.42m G = 0.240%			
		LVC = 176.44m R = 18000			
		PVC 64+062.64 PVT 64+239.98			
		L = 1487.14m G = 1.740%			
				CUTTING DEPTH	
				FILLING HEIGHT	
				PROPOSED FORMATION	
				GROUND LEVEL	
				CHAINAGE IN KM	
60+000	16.377	16.627	0.250		
60+100	14.167	17.042	2.875		
60+200	12.220	17.457	5.237		
60+300	18.156	17.871		-0.285	
60+400	12.528	18.286	5.758		
60+500	12.638	18.701	6.063		
60+600	13.652	19.115	5.463		
60+700	13.609	19.530	5.921		
60+800	13.690	19.945	6.255		
60+900	13.733	20.359	6.626		
61+000	14.234	20.774	6.540		
61+100	14.525	21.189	6.664		
61+200	14.660	21.603	6.943		
61+300	15.220	22.018	6.798		
61+400	15.613	22.433	6.820		
61+500	17.538	22.847	5.309		
61+600	23.981	23.262		-0.719	
61+700	26.507	23.677		-2.830	
61+800	30.805	24.091		-6.714	
61+900	28.287	24.506		-3.781	
62+000	30.023	24.921		-5.102	
62+100	24.053	25.335	1.282		
62+200	21.300	25.750	4.450		
62+300	20.656	26.165	5.509		
62+400	20.921	26.523	5.602		
62+500	20.899	26.444	5.545		
62+600	21.146	26.204	5.058		
62+700	22.033	25.964	3.931		
62+800	22.713	25.724	3.011		
62+900	25.895	25.484		-0.411	
63+000	36.094	25.244		-10.850	
63+100	41.732	25.004		-16.728	
63+200	42.986	24.764		-18.222	
63+300	43.311	24.524		-18.787	
63+400	43.797	24.284		-19.513	
63+500	42.802	24.044		-18.758	
63+600	31.045	23.804		-7.241	
63+700	14.338	23.564	9.226		
63+800	6.856	23.324	16.468		
63+900	11.271	23.084	11.813		
64+000	19.320	22.844	3.524		
64+100	15.981	22.643	6.662		
64+200	12.053	22.888	10.835		
64+300	8.932	23.586	14.654		
64+400	13.106	24.326	11.220		
64+500	20.511	25.067	4.556		
64+600	30.672	25.807		-4.865	
64+700	35.785	26.547		-9.238	
64+800	36.262	27.287		-8.975	
64+900	32.642	28.028		-4.614	
65+000	43.988	28.768		-15.220	

Client :

Project Title:	Drawing Name:
----------------	---------------

General Consultant

14

Address:
K-Rail Development Corporation Ltd
5th Floor, Trans Towers,
Vazhuthacaud, Thiruvananthapuram

**SILVER LINE PROJECT FROM
THIRUVANANTHAPURAM TO KASARAGOD**

HORIZONTAL PLAN AND LONGITUDINAL SECTION FROM KOLLAM TO CHENGANNUR

SYSTEM

Horizontal Scale : 1 : 15000 (H)
Vertical Scale : 1 : 1500 (V)

Sheet No : 14 of 108

20/03/20

RESMI

B. B. E.	
----------	--

IERA	
------	--

•	
•	
•	

S.M. BAL

1000

A. P. St

RMA

11

PRO	
-----	--

CT DIRE

OR	

--	--

F


Submissi

1


--	--

LEGEND:-

- C & C - CUT & COVER
T - TUNNEL
V - VIADUCT
B - RIVER BRIDGE

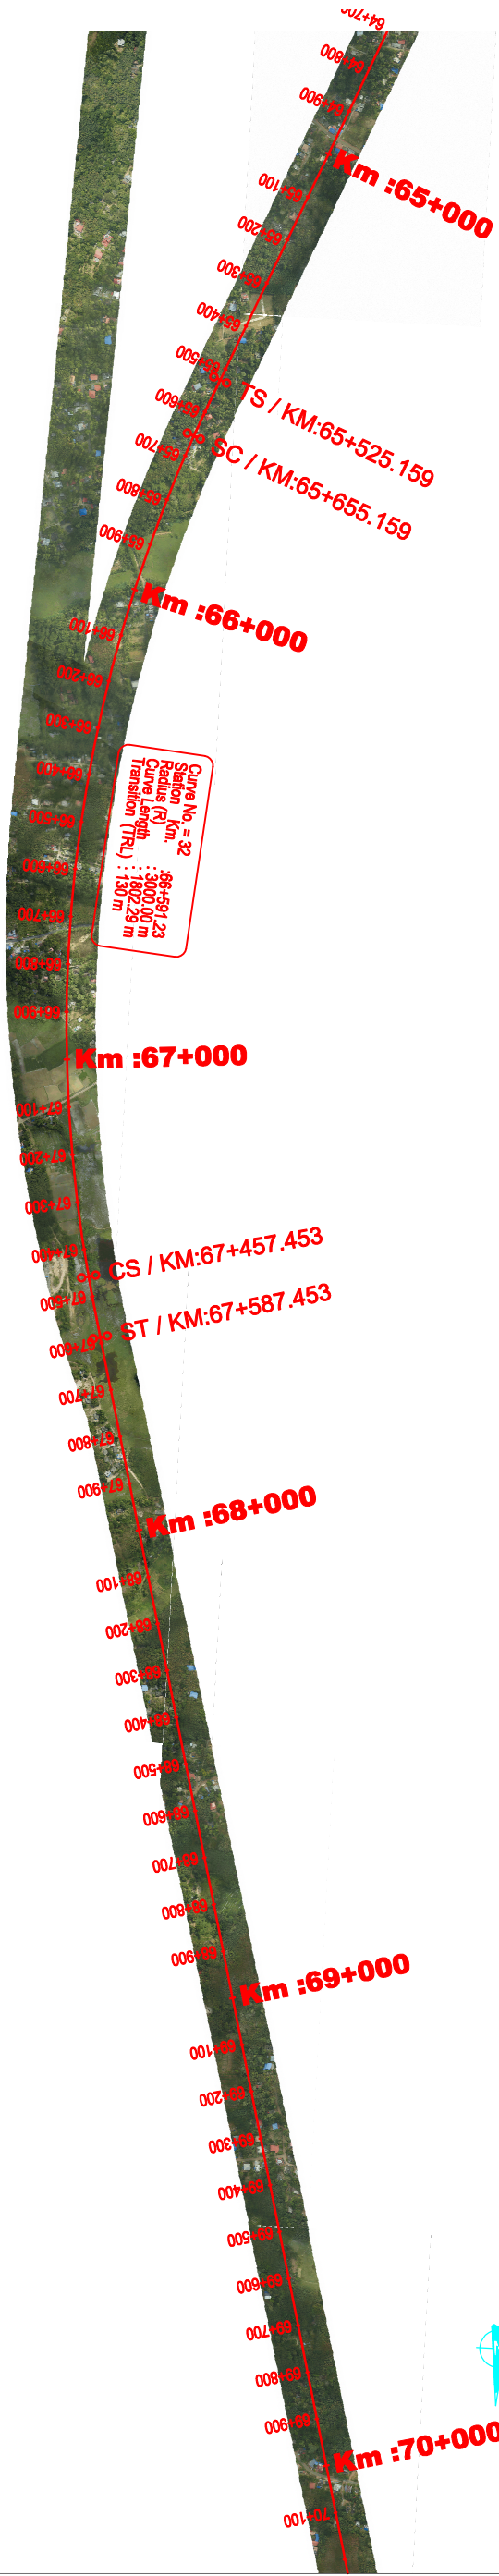

L-SECTION
Scale : 1/15000/1500

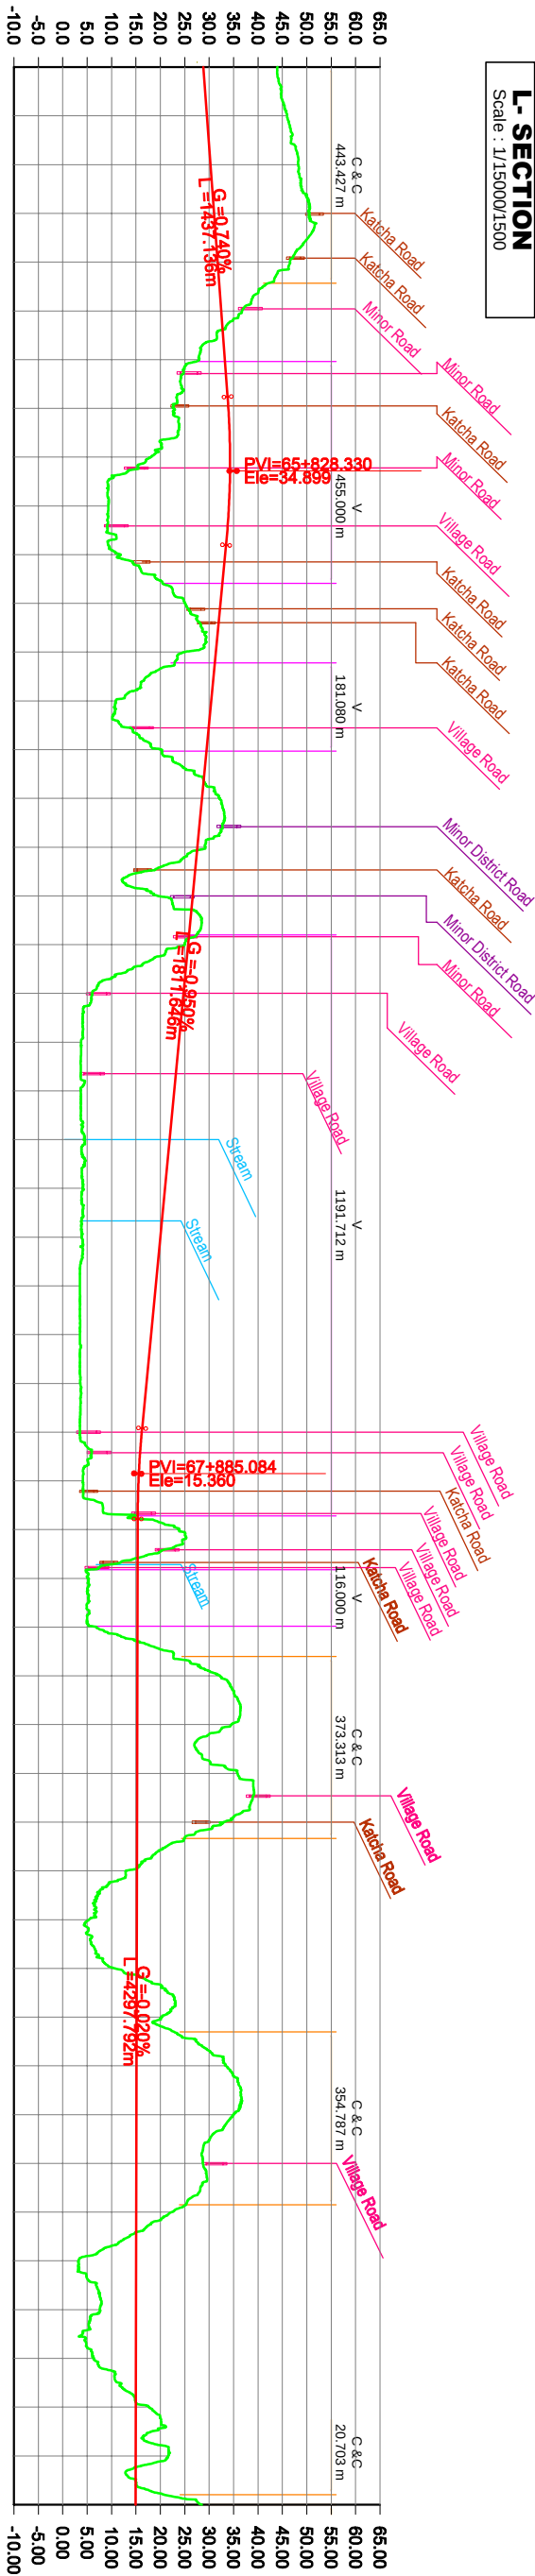

HORIZONTAL ALIGNMENT			
L = 998.51m			
L = 1.30m			
R = 3000.00m			
Lc = 1802.29m			
L = 1737.136m			
L = 1811.846m			
L = 4281.792m			
VERTICAL ALIGNMENT			
L = 1437.140m			
G = 0.100%			
PVC65+676.21			
Lc = 304.29m			
R = 18000			
PVT65+980.44			
L = 1811.846m			
G = 0.450%			
PVC67+792.09			
Lc = 1802.29m			
R = 20000			
PVT67+978.98			
L = 4281.792m			
G = 0.070%			
CUTTING DEPTH			
16.220	16.434	18.007	19.465
14.784	4.253	5.343	11.237
16.255	24.702	21.502	7.278
6.555	19.587	9.240	-3.591
-1.596	0.751	7.142	18.705
20.016	19.162	17.600	16.866
16.138	15.514	14.582	13.521
12.616	11.387	8.383	16.960
19.244	20.584	17.636	2.296
9.782	4.541	-5.203	-18.267
-19.967	-13.645	-7.229	11.878
8.613	-2.653	-6.683	14.977
14.957	14.937	13.564	

Client :

Project Title :

General Consultant :

Drawing Scale :



Address:
K-Rail Development Corporation Ltd
5th Floor, Trans Towers,
Vazhuthacaud, Thiruvananthapuram, Kerala-695014

SILVER LINE PROJECT FROM
THIRUVANANTHAPURAM TO KASARAGOD

HORIZONTAL PLAN AND LONGITUDINAL SECTION FROM
KOLAM TO CHENGANNUR

SYSTRA

Horizontal Scale : 1 : 15000 (H)
Vertical Scale : 1 : 1500 (V)

Sheet No : 15 of 108

DATE	DRAWN	SIGN	DESIGN	SIGN	CHECKED BY	SIGN	REVIEWED BY	SIGN	APPROVED BY	SIGN	REV.	DESCRIPTION
2009/2020	RESMI		B. B. BEHERA		C.M. BALAN		A. P. SHARMA		PROJECT DIRECTOR		0	First Submission


THIRUVANANTHAPURAM

PLAN :
Scale : 1/15000


LEGEND:-

- C & C - CUT & COVER
T - TUNNEL
V - VIADUCT
B - RIVER BRIDGE

KASARAGOD

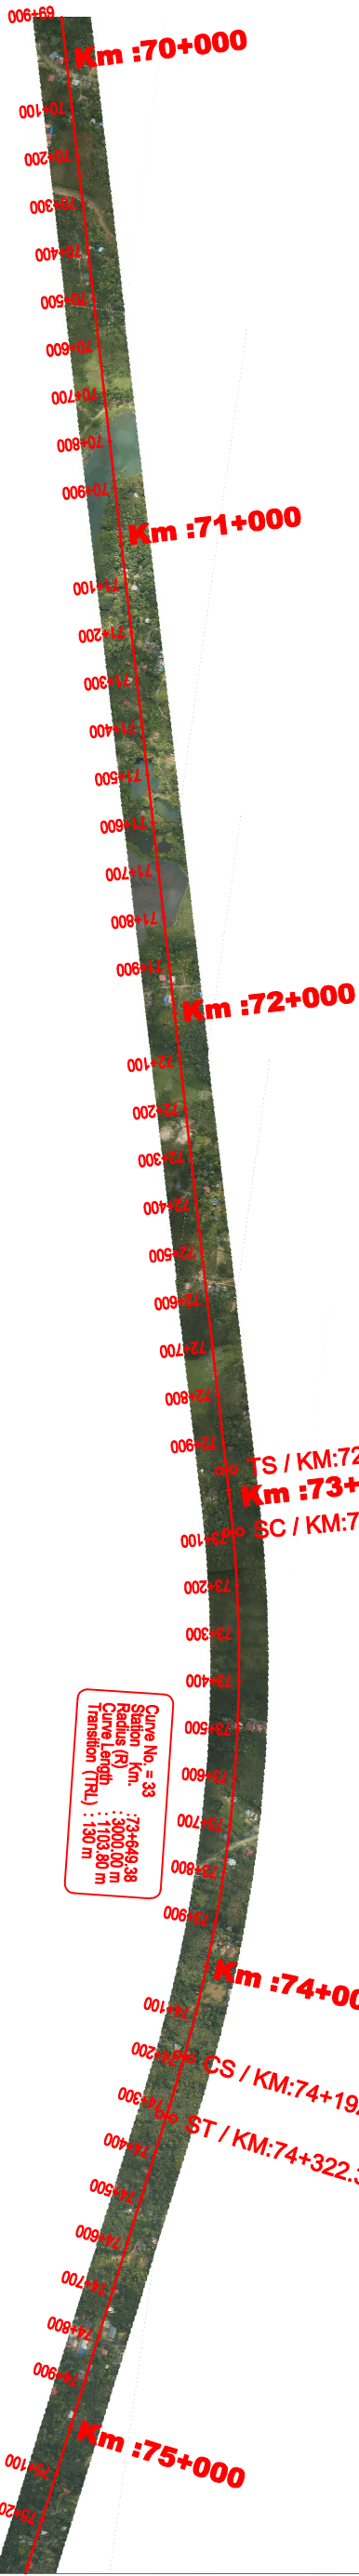

L-SECTION
Scale : 1/15000/1500

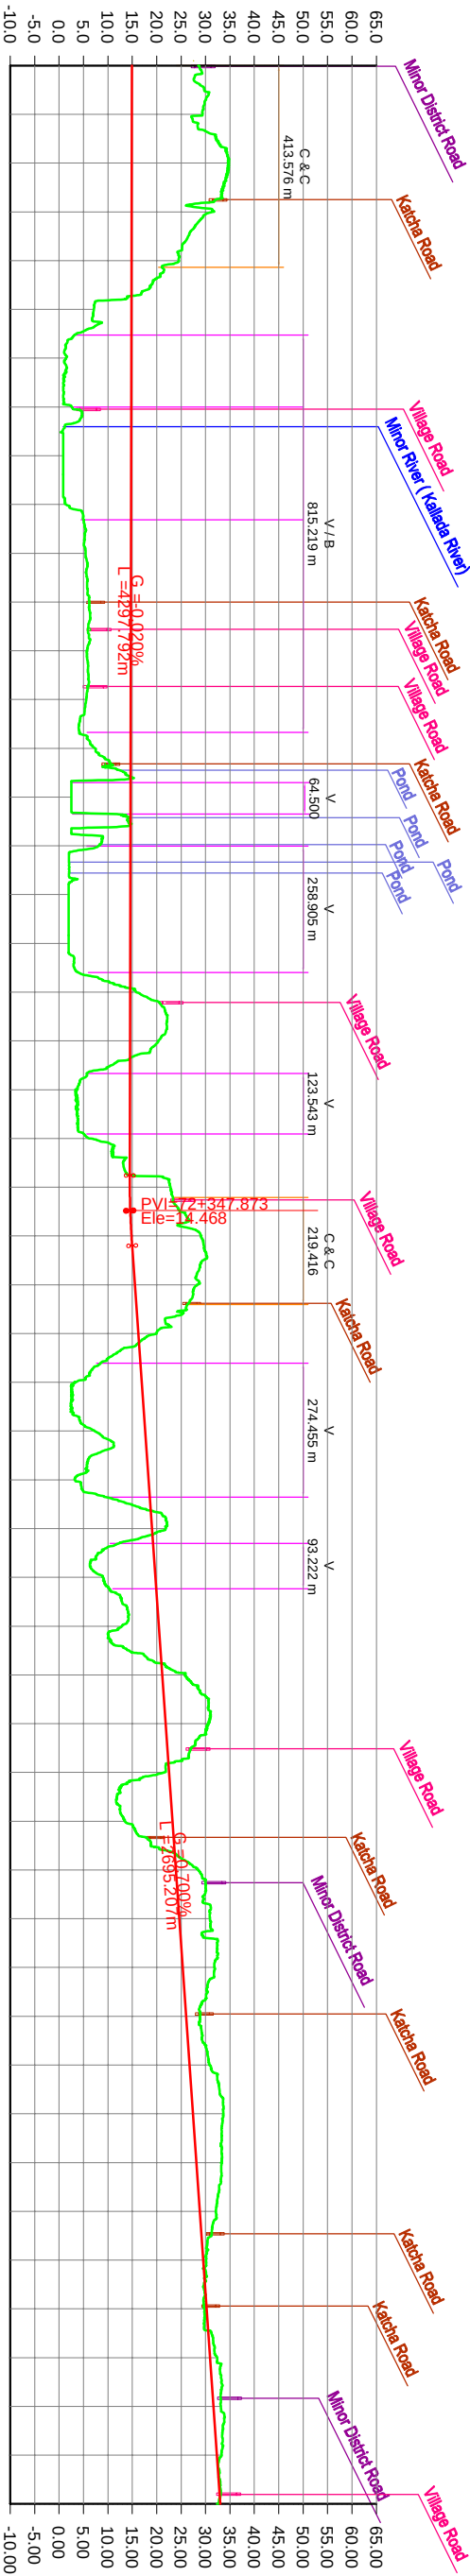

HORIZONTAL ALIGNMENT			
L=5371.13m			
VERTICAL ALIGNMENT			
L=4297.79m G=0.0200%			
L=144.00m R=20000			
L=2995.21m G=0.1060%			
L=1103.80m R=3000.00m Lc=1103.80m			
L=130m			
L=2617.22m			
CUTTING DEPTH	FILLING HEIGHT	PROPOSED FORMATION	GROUND LEVEL
13.564	14.428	14.937	28.501
14.428	19.879	14.917	29.345
16.527	19.879	14.897	34.776
9.708	14.857	14.877	31.404
7.706	14.837	14.857	24.565
13.389	14.817	14.837	7.131
12.155	14.797	14.817	1.428
13.917	14.777	14.797	2.642
13.321	14.757	14.777	0.860
9.282	14.737	14.757	1.436
8.541	14.717	14.737	5.455
8.977	14.697	14.717	5.455
9.117	14.677	14.697	6.176
7.303	14.657	14.677	5.720
12.097	14.637	14.657	5.560
6.494	14.617	14.637	7.354
12.607	14.597	14.617	2.540
12.587	14.577	14.597	8.123
-1.240	14.557	14.577	1.990
-5.799	14.537	14.557	1.990
11.127	14.517	14.537	15.797
8.256	14.497	14.517	20.336
-8.312	14.477	14.497	3.390
14.307	14.457	14.477	6.241
12.730	14.437	14.457	22.804
-3.743	14.417	14.437	14.492
13.782	14.397	14.417	29.150
10.314	14.377	14.397	14.843
15.065	14.357	14.377	15.533
-2.811	14.337	14.357	16.233
10.736	14.317	14.337	19.976
7.540	14.297	14.317	3.151
-4.628	14.277	14.297	7.319
-8.736	14.257	14.277	17.633
0.988	14.237	14.257	7.319
9.776	14.217	14.237	3.268
-4.607	14.197	14.217	21.844
-6.521	14.177	14.197	8.997
-2.846	14.157	14.177	12.893
-4.092	14.137	14.157	20.433
-5.102	14.117	14.137	25.761
-3.296	14.097	14.117	30.569
0.500	14.077	14.097	21.545
-1.465	14.057	14.077	13.457
-1.504	14.037	14.057	28.540
-0.972	14.017	14.037	30.904
0.680	13.997	14.017	31.854
	13.977	13.997	31.854
	13.957	13.977	28.879
	13.937	13.957	30.825
	13.917	13.937	33.620
	13.897	13.917	33.235
	13.877	13.897	32.129
	13.857	13.877	30.094
	13.837	13.857	29.733
	13.817	13.837	32.398
	13.797	13.817	33.137
	13.777	13.797	33.305
	13.757	13.777	32.353

Client :

Project Title :

General Consultant :

Drawing Scale :



Address:
K-Rail Development Corporation Ltd
5th Floor, Trans Towers,
Vazhuthacaud, Thiruvananthapuram, Kerala-695014

SILVER LINE PROJECT FROM
THIRUVANANTHAPURAM TO KASARAGOD

HORIZONTAL PLAN AND LONGITUDINAL SECTION FROM
KOLLAM TO CHENGANNUR

SYSTRA


Horizontal Scale : 1 : 15000 (H)
Vertical Scale : 1 : 1500 (V)

DATE	DRAWN	DESIGN	CHECKED BY	REVIEWED BY	APPROVED BY	REV.	DESCRIPTION
2009/2020	RESMI	B. B. BEHERA	C.M. BALAN	A. P. SHARMA	PROJECT DIRECTOR	0	First Submission

- C & C - CUT & COVER
- T - TUNNEL
- V - VIADUCT
- B - RIVER BRIDGE



Scale : 1/15000/1500

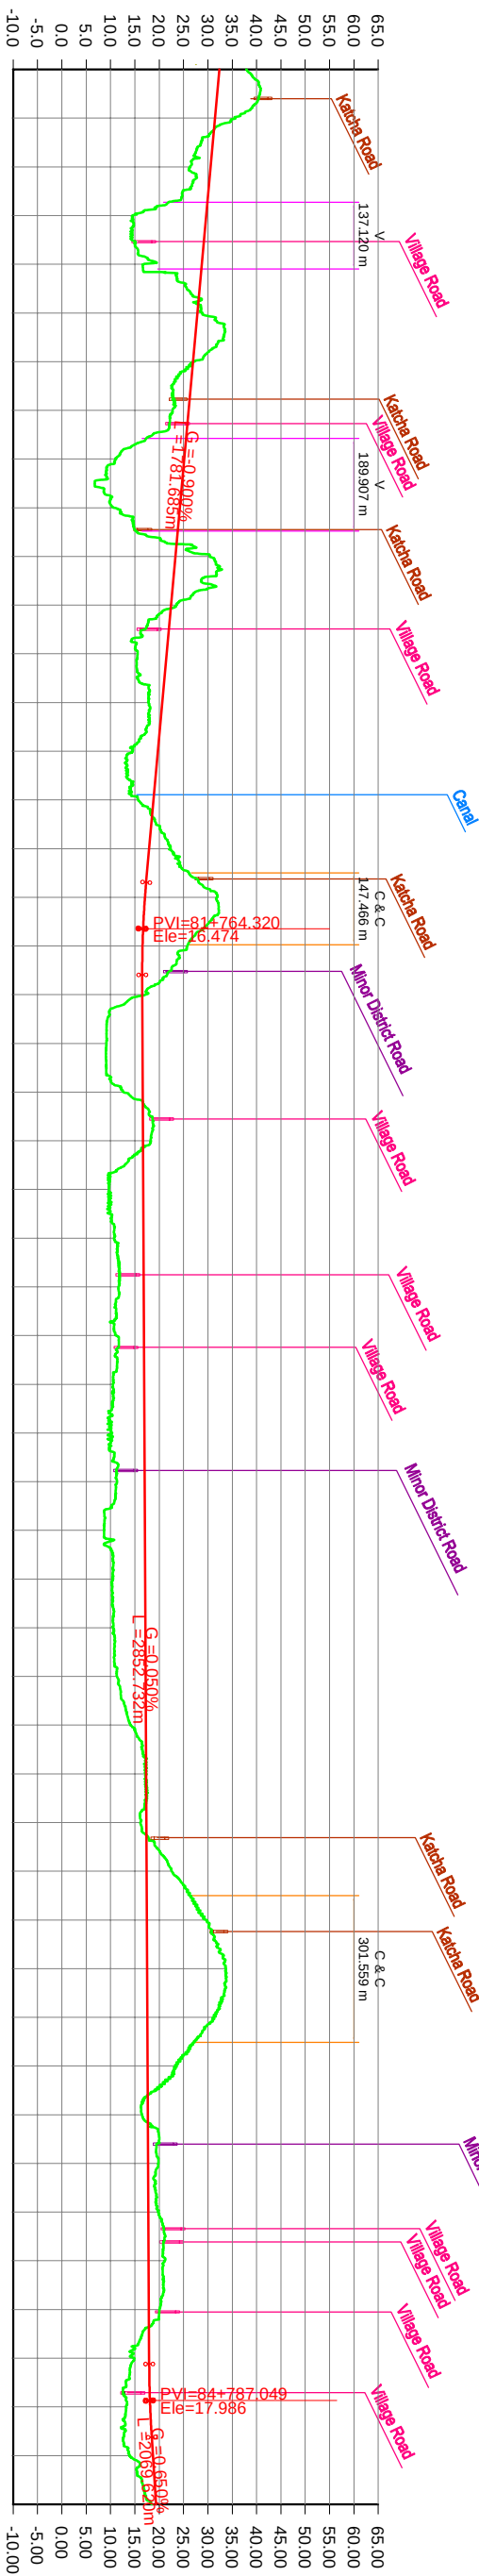[illegible]

Address:
K-Rail Development Corporation Ltd
5th Floor, Trans Towers,
Vazhuthacaud, Thiruvananthapuram,

**SILVER LINE PROJECT FROM
THIRUVANANTHAPURAM TO KASARAGOD**

HORIZONTAL PLAN AND LONGITUDINAL SECTION FROM
KOLLAM TO CHENGANNUR

SYSTEMS

Horizontal Scale : 1 : 15000 (H)
Vertical Scale : 1 : 1500 (V)

Sheet No : 18 of 108

DATE	
------	--

	
DDMMYY	

2	
---	--

1	2
---	---

2	5
---	---

[illegible]

2010

[illegible]

--	--

1000

--	--

APPENDIX

100	100
-----	-----

2

0

1

Submit:


LEGEND:-

C & C - CUT & COVER

T - TUNNEL


V - VIADUCT

B - RIVER BRIDGE

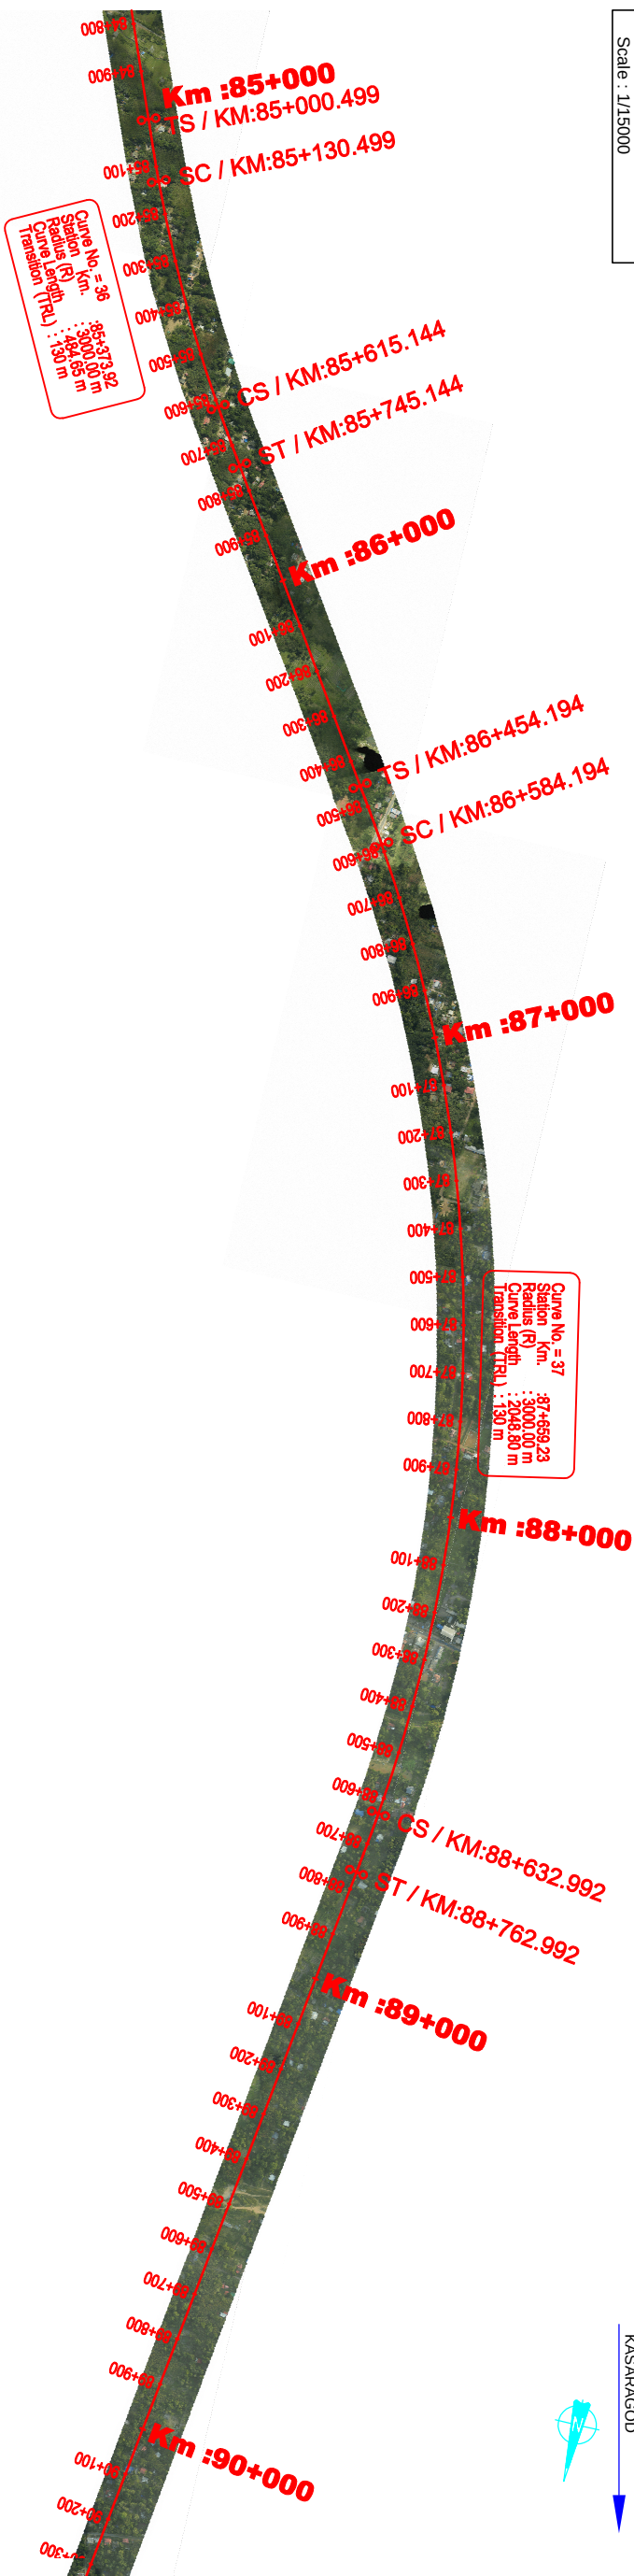

L-SECTION

Scale : 1/15000/1500

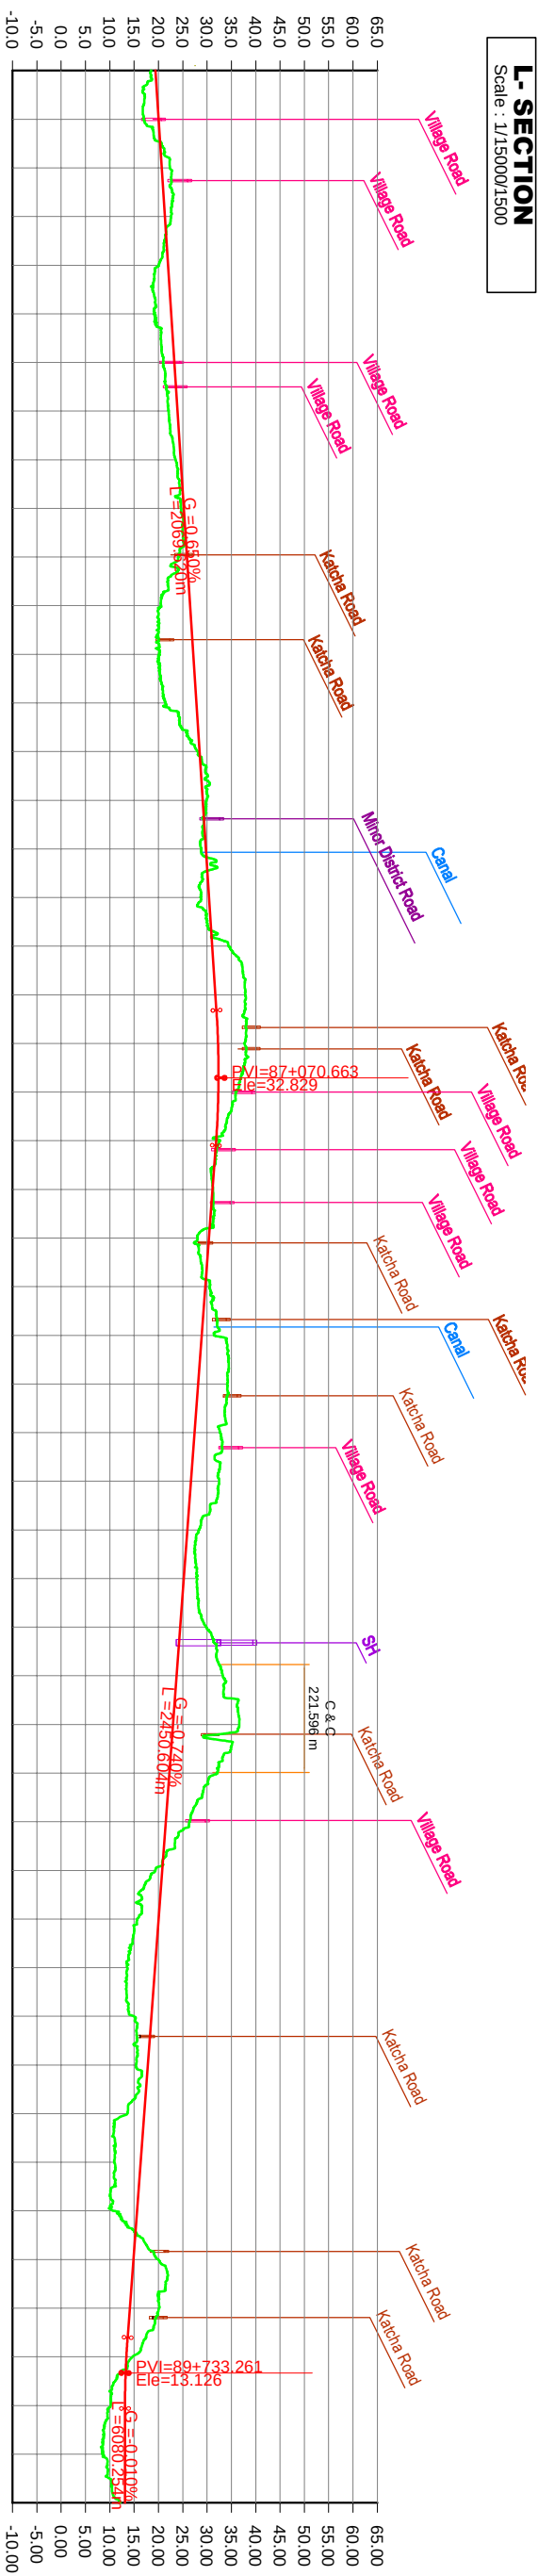[illegible]

Client :

Project Title:

General Consultant :

..

Address:
K-Rail Development Corporation Ltd
5th Floor, Trans Towers,
Vazhuthacaud, Thiruvananthapuram,



**SILVER LINE PROJECT FROM
THIRUVANANTHAPURAM TO KASARAGOD**

Drawing Name:

HORIZONTAL PLAN AND LONGITUDE

KOLLAM TO CHENGANNUR

Drawing No:

SYSTRA / KRDCL / SHSR / DPR / 2020 / AL / 0019

SYSTEMS

Horizontal Scale : 1 : 15000 (H)
Vertical Scale : 1 : 1500 (V)

Sheet No : 19 of 108


[illegible]

THIRUVANANTHAPURAM

PLAN :
Scale : 1/15000

LEGEND:-

- C & C - CUT & COVER
T - TUNNEL
V - VIADUCT
B - RIVER BRIDGE

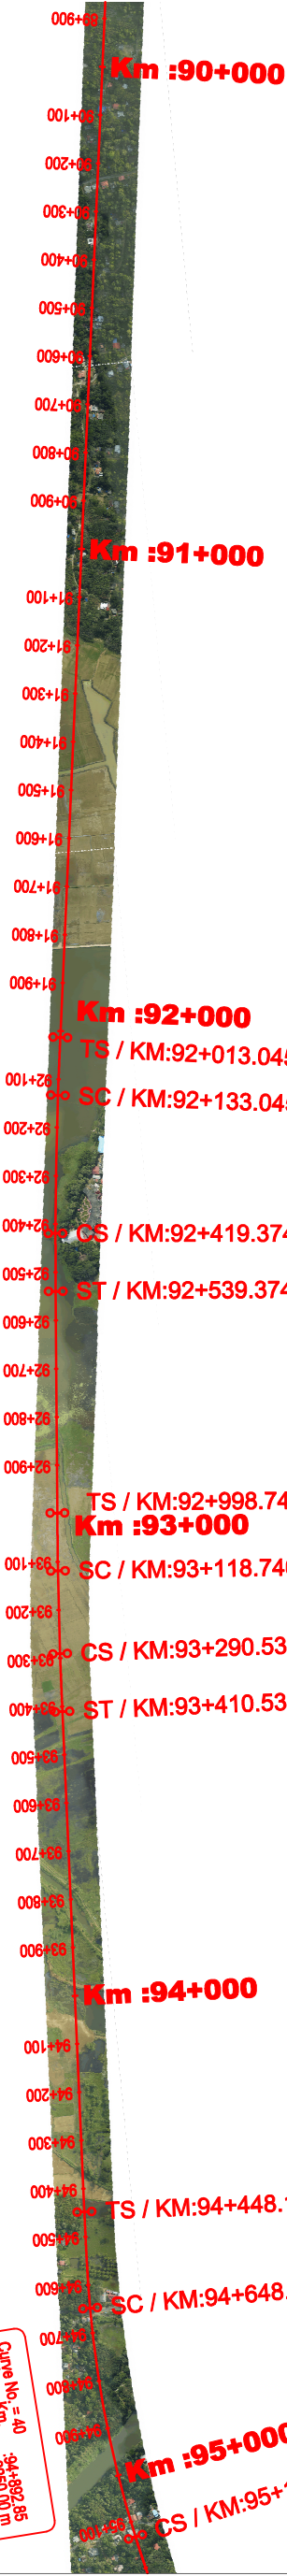


Curve No. = 38
Station Km. : 92+276.25
Radius (R) : 8000.00 m
Curve Length : 286.33 m
Transition (TRL) : 120 m

Curve No. = 39
Station Km. : 93+204.65
Radius (R) : 8000.00 m
Curve Length : 171.78 m
Transition (TRL) : 120 m

Curve No. = 40
Station Km. : 94+892.86
Radius (R) : 2450.00 m
Curve Length : 283.86 m
Transition (TRL) : 200 m

L-SECTION
Scale : 1/15000/1500

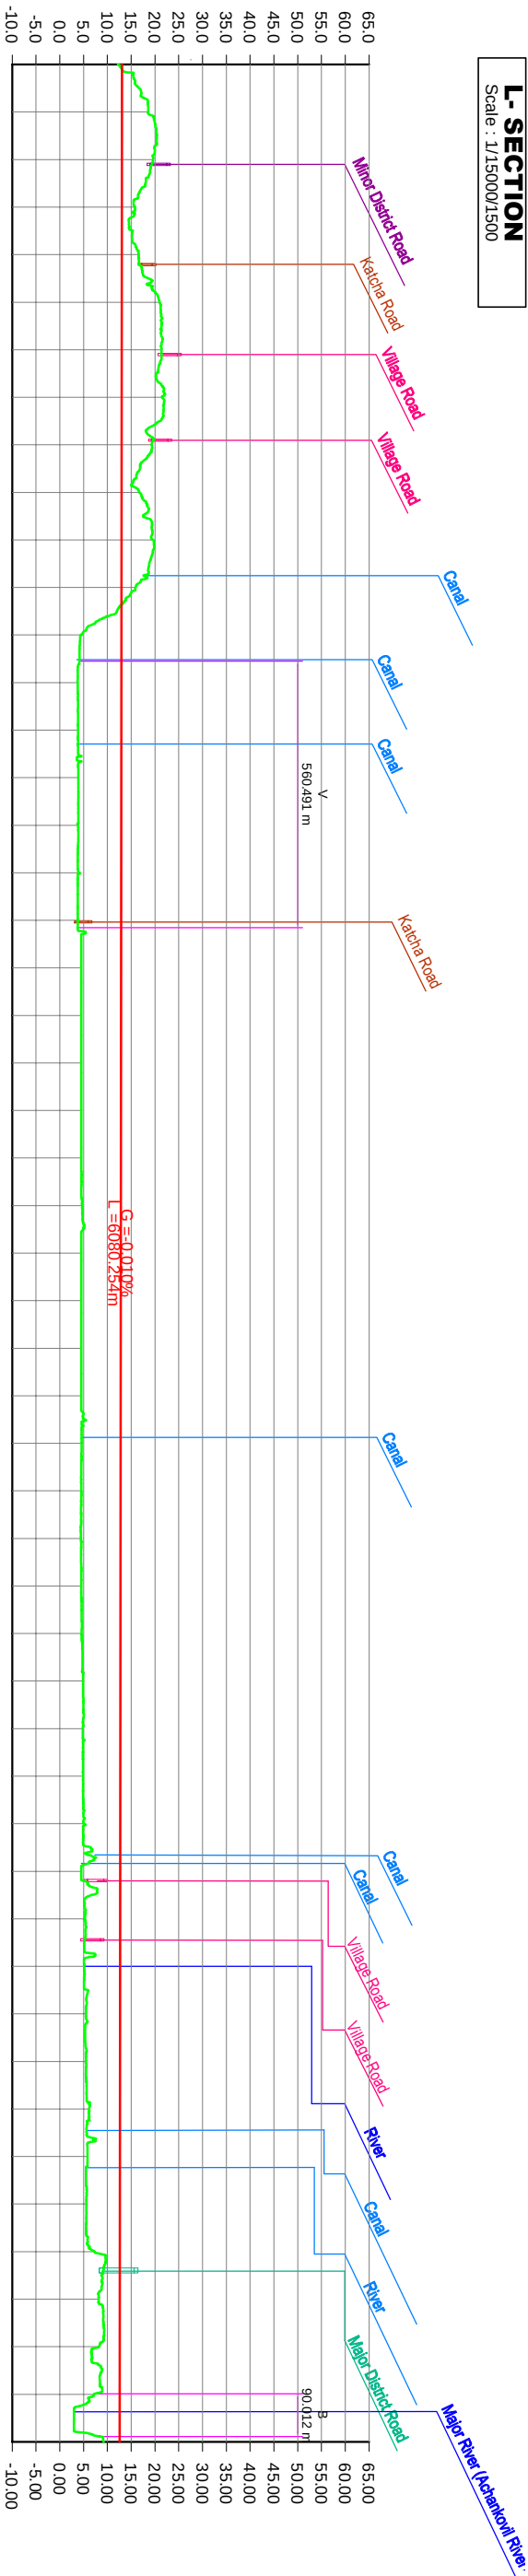

HORIZONTAL ALIGNMENT
L = 3250.05m
L = 120m (120m)
R = 8000.00m
Lc = 286.33m
L = 120m (120m)
L = 459.37m
L = 120m (120m)
R = 8000.00m
Lc = 171.78m
L = 120m (120m)
L = 1037.63m
L = 200m
R = 2250.00m
Lc = 483.86m

VERTICAL ALIGNMENT	CUTTING DEPTH	FILLING HEIGHT	PROPOSED FORMATION	GROUND LEVEL	CHAINAGE IN KM
		0.890	13.099	12.209	90+000
	-5.438		13.089	18.527	90+100
	-6.490		13.079	19.569	90+200
	-2.747		13.069	15.816	90+300
	-3.557		13.059	16.616	90+400
	-7.964		13.049	21.013	90+500
	-8.325		13.039	21.364	90+600
	-8.453		13.029	21.482	90+700
	-6.286		13.019	19.305	90+800
	-3.756		13.009	16.765	90+900
	-6.689		12.999	19.688	91+000
	-2.930		12.989	15.919	91+100
		8.580	12.979	4.399	91+200
		9.187	12.969	3.782	91+300
		9.129	12.959	3.830	91+400
		9.039	12.949	3.910	91+500
		9.070	12.939	3.869	91+600
		8.827	12.929	4.102	91+700
		9.132	12.919	3.787	91+800
		8.379	12.909	4.530	91+900
		8.369	12.899	4.530	92+000
		8.359	12.889	4.530	92+100
		8.349	12.879	4.530	92+200
		8.339	12.869	4.530	92+300
		8.094	12.859	4.765	92+400
		8.319	12.849	4.530	92+500
		8.309	12.839	4.530	92+600
		8.299	12.829	4.530	92+700
		8.289	12.819	4.530	92+800
		8.223	12.809	4.586	92+900
		8.251	12.799	4.548	93+000
		8.328	12.789	4.461	93+100
		8.254	12.779	4.525	93+200
		8.164	12.769	4.605	93+300
		7.877	12.759	4.882	93+400
		7.919	12.749	4.830	93+500
		7.860	12.739	4.879	93+600
		7.761	12.729	4.968	93+700
		8.179	12.719	4.540	93+800
		7.392	12.709	5.317	93+900
		7.526	12.699	5.173	94+000
		7.178	12.689	5.511	94+100
		7.171	12.679	5.508	94+200
		6.483	12.669	6.186	94+300
		6.807	12.659	5.852	94+400
		7.023	12.649	5.626	94+500
		5.361	12.639	7.278	94+600
		4.449	12.629	8.180	94+700
		4.341	12.619	8.278	94+800
		5.407	12.609	7.202	94+900
		3.373	12.599	9.226	95+000

Client :

Project Title :

Drawing Name :

General Consultant :

Drawing Scale :

Horizontal Scale : 1 : 15000 (H)

Vertical Scale : 1 : 1500 (V)

Sheet No : 20 of 108

DATE

DRAWN

SIGN

DESIGN

SIGN

CHECKED BY

SIGN

REVIEWED BY

SIGN

APPROVED BY

SIGN

REV.

DESCRIPTION



Address:
K-Rail Development Corporation Ltd
5th Floor, Trans Towers,
Vazhuthacaud, Thiruvananthapuram, Kerala-695014

SILVER LINE PROJECT FROM
THIRUVANANTHAPURAM TO KASARAGOD

HORIZONTAL PLAN AND LONGITUDINAL SECTION FROM
KOLLAM TO CHENGANNUR

SYSTRA

Horizontal Scale : 1 : 15000 (H)
Vertical Scale : 1 : 1500 (V)

DATE : 20/09/2020
DRAWN : RESMI
SIGN : B. B. BEHERA


CHECKED BY : C.M. BALAN
SIGN : A. P. SHARMA

REVIEWED BY : PROJECT DIRECTOR
SIGN : 0

APPROVED BY : First Submission
SIGN : 0

DESCRIPTION : First Submission

- C & C - CUT & COVER
- T - TUNNEL
- V - VIADUCT
- B - RIVER BRIDGE

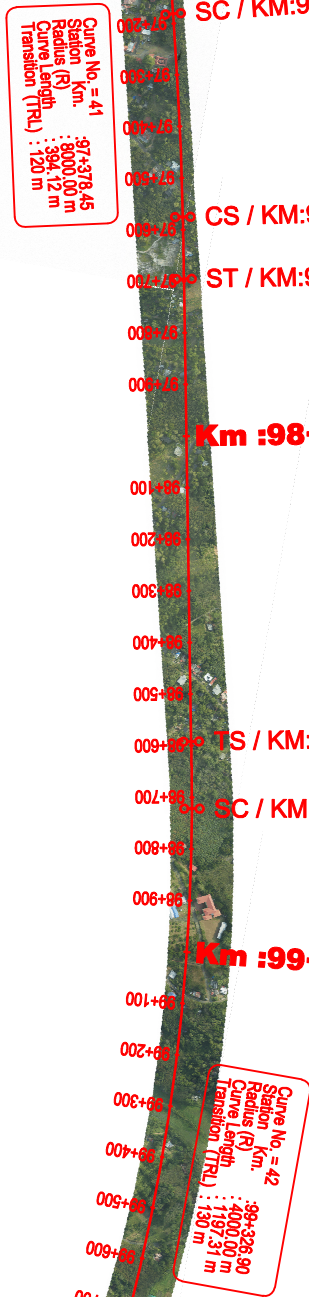

Technical drawing of a road layout with dimensions and labels. The drawing shows a series of connected line segments representing a road path. The dimensions are as follows:

- Top segment: $L = 2250.00m$
- Second segment: $L = 1729.28m$
- Third segment: $L = 120m$ (labeled $L = 120m$ (120m))
- Fourth segment: $L = 896.84m$
- Fifth segment: $L = 120m$ (labeled $L = 120m$ (120m))
- Sixth segment: $L = 120m$ (labeled $L = 120m$ (120m))
- One hundred and first segment: $L = 120m$ (labeled $L = 120m$ (120m))
- One hundred and second segment: $L = 120m$ (labeled $L = 120m$ (120m))
- One


THIRUVANANTHAPURAM

PLAN :
Scale : 1/15000


KASARAGOD

LEGEND:-

- C & C - CUT & COVER
T - TUNNEL
V - VIADUCT
B - RIVER BRIDGE

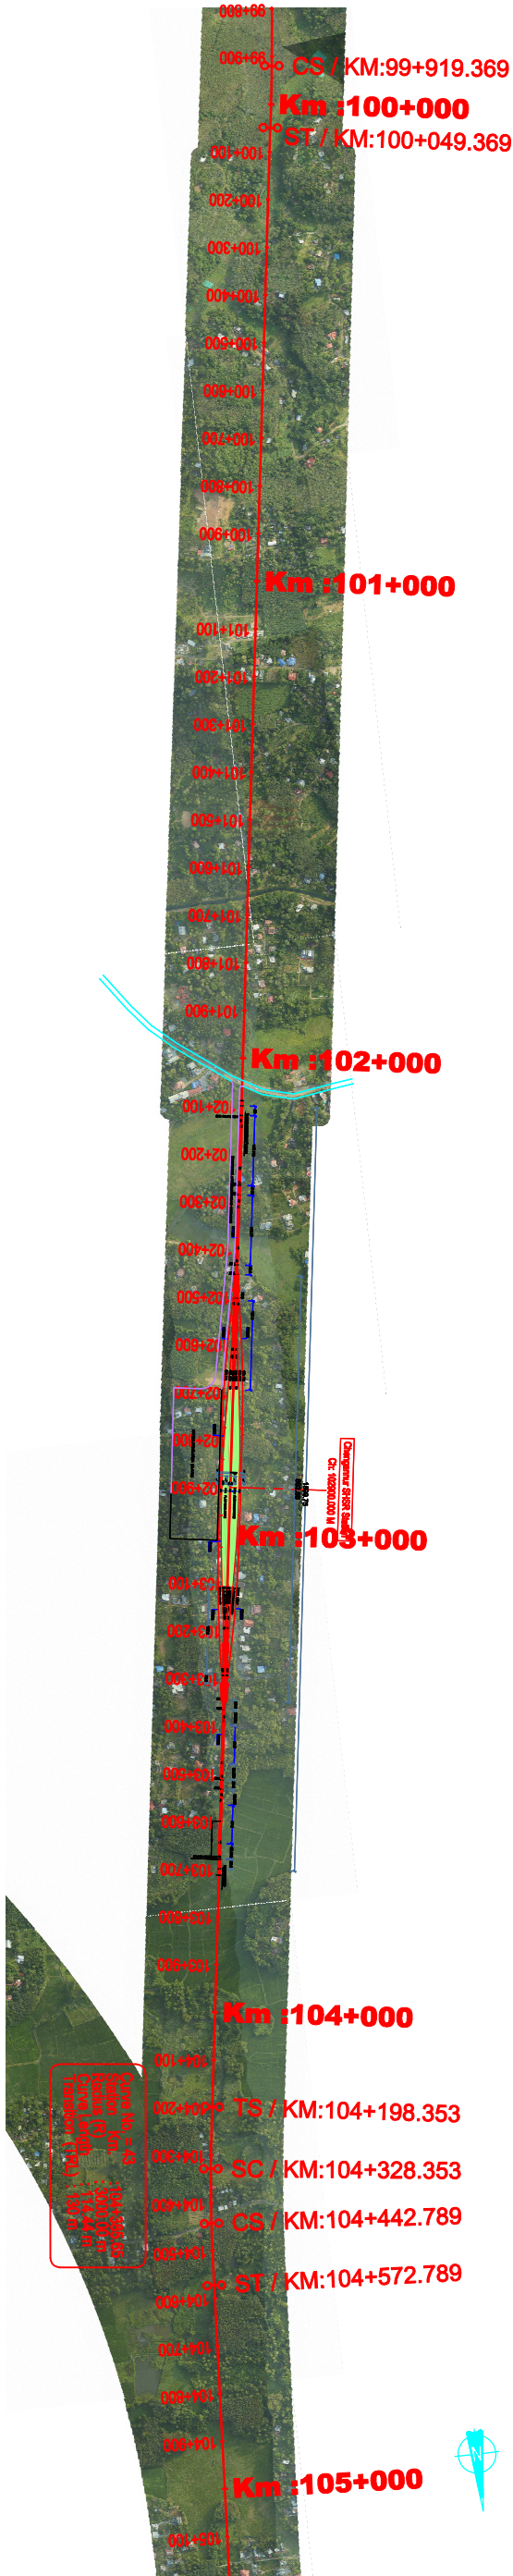

L-SECTION
Scale : 1/15000/1500

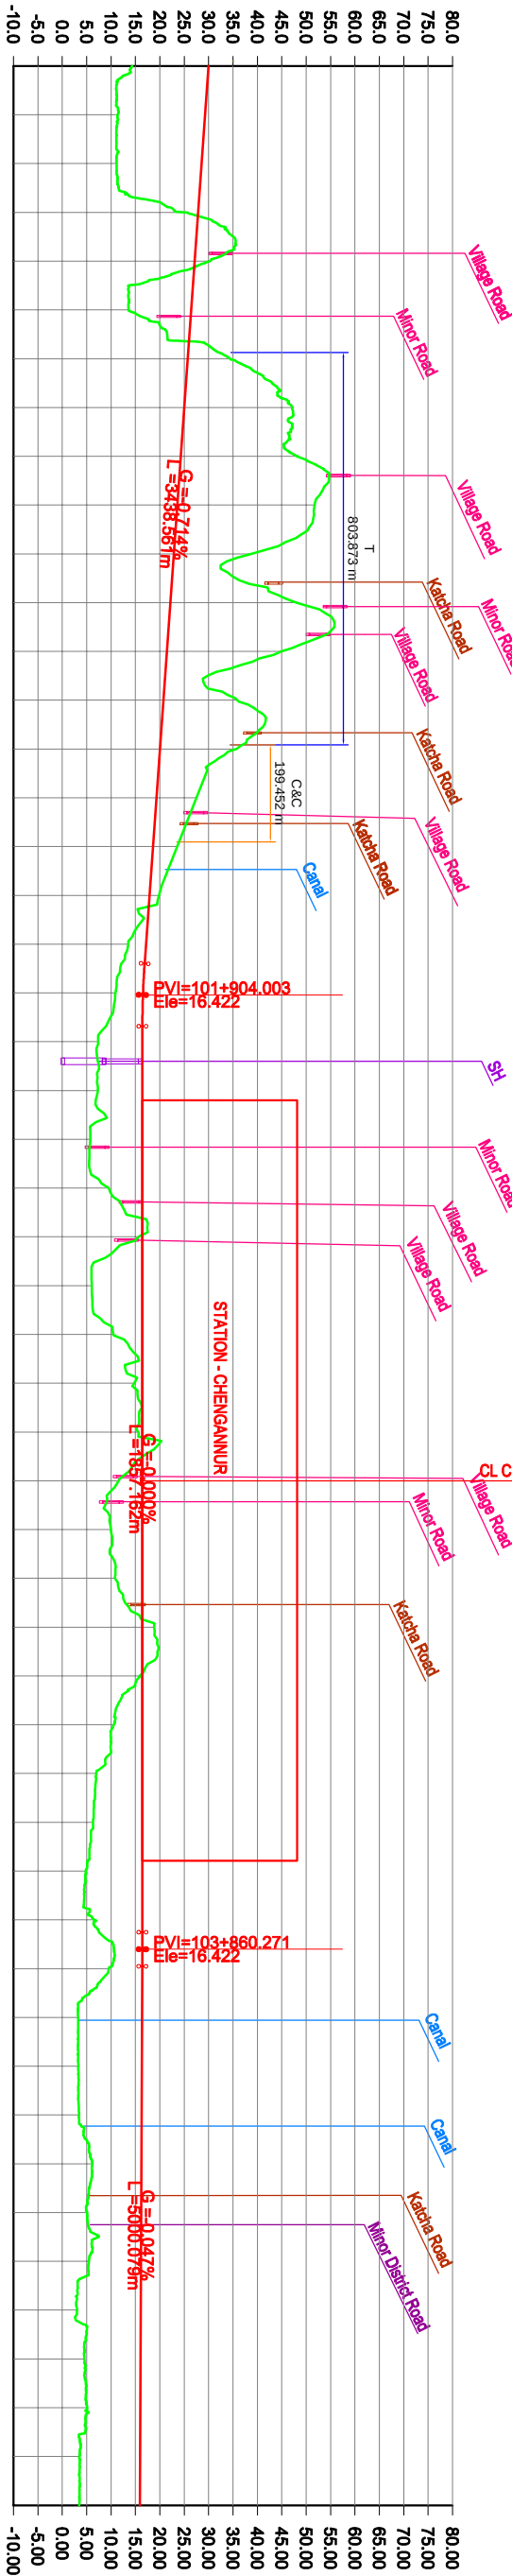

HORIZONTAL ALIGNMENT		VERTICAL ALIGNMENT		CUTTING DEPTH	FILLING HEIGHT	PROPOSED FORMATION	GROUND LEVEL	CHAINAGE IN KM
L=1730m		L=3438.561m G=0.714%						
		L=1298.45m R=18000						
		L=4148.98m						
		L=1857.162m G=0.000%						
		L=1857.162m G=0.000%						
THIRUVANANTHAPURAM

PLAN :
Scale : 1/15000


KASARAGOD

LEGEND :-

- C & C - CUT & COVER
T - TUNNEL
V - VIADUCT
B - RIVER BRIDGE



L-SECTION
Scale : 1/15000/1500

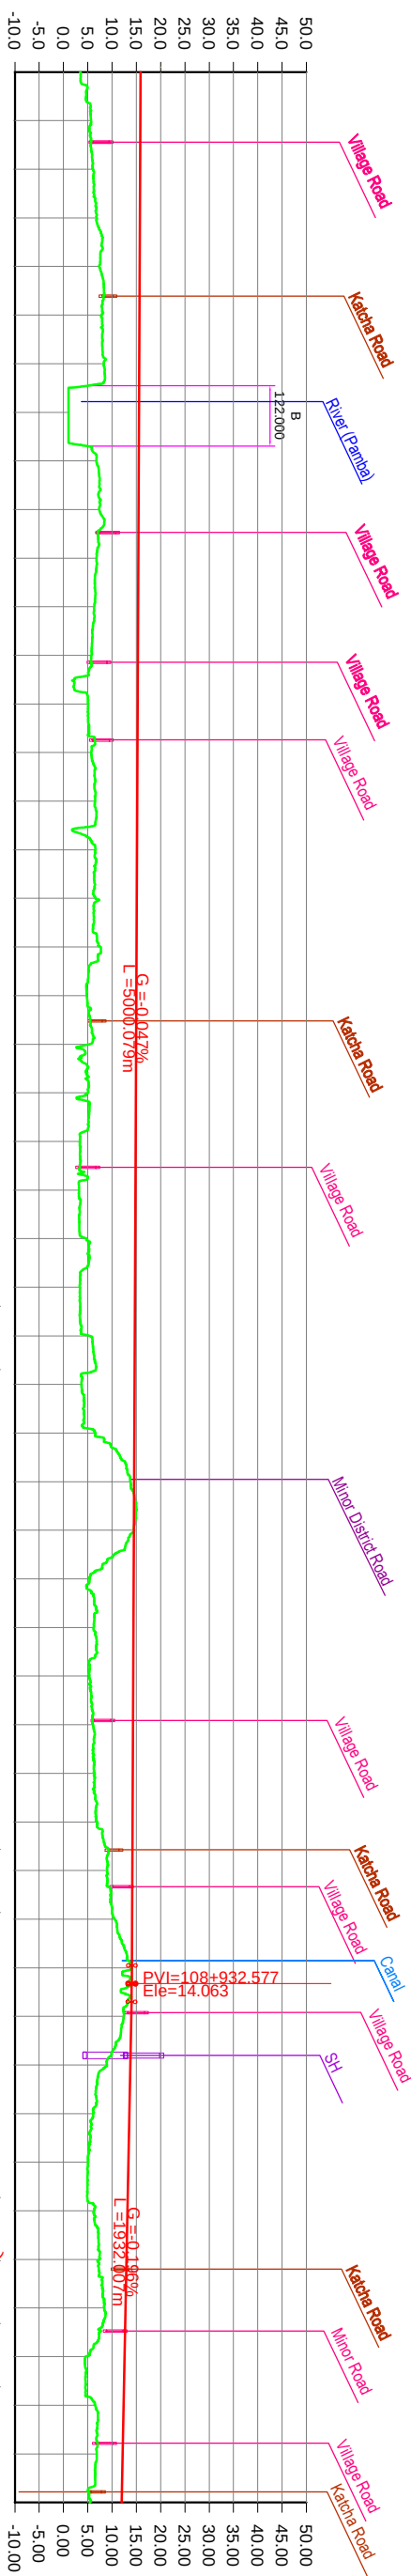

HORIZONTAL ALIGNMENT	VERTICAL ALIGNMENT	CUTTING DEPTH	FILLING HEIGHT	PROPOSED FORMATION	GROUND LEVEL	CHAINAGE IN KM
L=2966.81m	L=5000.08m G=-0.047%		12.422	15.892	3.470	104+900
			10.180	15.845	5.665	105+100
			9.687	15.799	6.112	105+200
			8.906	15.752	6.846	105+300
			8.379	15.706	7.327	105+400
			7.815	15.659	7.844	105+500
			7.304	15.613	8.309	105+600
			14.516	15.566	1.050	105+700
			8.759	15.520	6.761	105+800
			8.113	15.473	7.360	105+900
			8.646	15.427	6.781	106+000
			9.087	15.380	6.293	106+100
			9.563	15.334	5.771	106+200
			10.159	15.287	5.128	106+300
			9.487	15.241	5.754	106+400
			8.658	15.194	6.536	106+500
			8.529	15.148	6.619	106+600
			8.494	15.101	6.607	106+700
			7.410	15.055	7.645	106+800
			10.204	15.008	4.804	106+900
			9.612	14.962	5.350	107+000
			9.838	14.915	5.077	107+100
			11.516	14.869	3.353	107+200
			11.616	14.822	3.206	107+300
			10.050	14.776	4.726	107+400
			11.339	14.729	3.390	107+500
			9.291	14.683	5.392	107+600
			10.922	14.636	3.714	107+700
			8.002	14.590	6.588	107+800
			0.753	14.543	13.790	107+900
		-0.077		14.497	14.574	108+000
			9.030	14.450	5.420	108+100
			8.198	14.404	6.206	108+200
			9.031	14.357	5.326	108+300
			8.212	14.311	6.099	108+400
			7.846	14.264	6.418	108+500
			7.324	14.218	6.894	108+600
			5.191	14.171	8.980	108+700
			3.584	14.125	10.541	108+800
			0.014	14.078	14.064	108+900
			1.514	13.931	12.417	109+000
			4.816	13.735	8.919	109+100
			7.433	13.539	6.106	109+200
			8.255	13.343	5.088	109+300
			6.837	13.147	6.310	109+400
			5.485	12.951	7.466	109+500
			4.353	12.755	8.402	109+600
			8.031	12.560	4.529	109+700
			5.867	12.364	6.497	109+800
			5.313	12.168	6.855	109+900
			6.523	11.972	5.449	110+000



Address:
K-Rail Development Corporation Ltd
5th Floor, Trans Towers,
Vazhuthacaud, Thiruvananthapuram, Kerala-695014

Project Title:
SILVER LINE PROJECT FROM
THIRUVANANTHAPURAM TO KASARAGOD

Drawing Name:
HORIZONTAL PLAN AND LONGITUDINAL SECTION FROM
KOLLAM TO CHENGANNUR

Drawing No:
SYSTRA / KRDC / SHSR / DPR / 2020 / AL / 0023

General Consultant :
SYSTRA

Drawing Scale :
Horizontal Scale : 1 : 15000 (H)
Vertical Scale : 1 : 1500 (V)

Sheet No : 23 of 108

DATE : 20/03/2020
DESIGN : RESMI

SIGN : B. B. BEHERA

CHECKED BY : C.M. BALAN


REVIEWED BY : A. P. SHARMA

APPROVED BY : PROJECT DIRECTOR

REV. : 0

DESCRIPTION : First Submission

C & C - CUT & COVER
T - TUNNEL
V - VIADUCT
B - RIVER BRIDGE

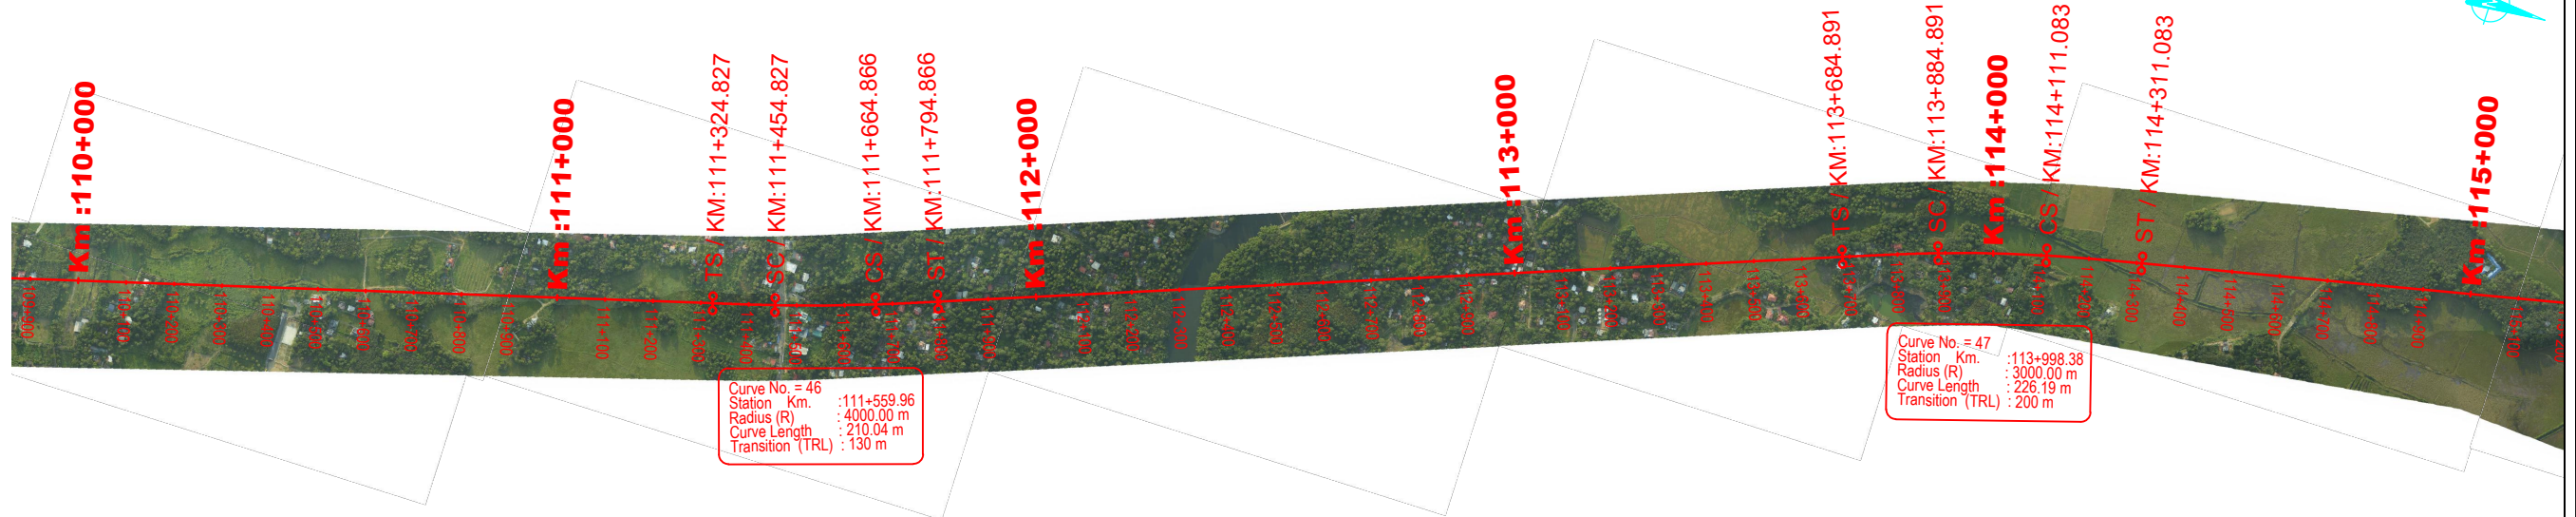

CHAINAGE IN KM	GROUND LEVEL	PROPOSED FORMATION	CUTTING DEPTH	FILLING HEIGHT	VERTICAL ALIGNMENT	HORIZONTAL ALIGNMENT
110+000	5.466	11.972	-6.506			
110+100	5.683	11.776	6.093			
110+200	5.569	11.580	6.011			
110+300	5.356	11.384	6.028			
110+400	5.735	11.188	5.453			
110+500	4.637	10.992	6.355			
110+600	4.681	10.797	6.116			
110+700	5.287	10.601	5.314			
110+800	5.196	10.405	5.209			
110+900	4.728	10.209	5.481			
111+000	6.023	10.061	4.038			
111+100	4.923	10.013	5.090			
111+200	4.992	10.019	5.027			
111+300	4.536	10.026	5.490			
111+400	5.545	10.032	4.487			
111+500	7.599	10.038	2.439			
111+600	5.798	10.045	4.247			
111+700	7.630	10.051	2.421			
111+800	7.009	10.057	3.048			
111+900	6.966	10.063	3.097			
112+000	7.204	10.070	2.866			
112+100	7.839	10.076	2.237			
112+200	7.667	10.082	2.415			
112+300	2.717	10.088	7.371			
112+400	7.020	10.095	3.075			
112+500	6.789	10.101	3.312			
112+600	6.395	10.107	3.712			
112+700	7.825	10.114	2.289			
112+800	7.313	10.175	2.862			
112+900	10.447	10.305	-0.142			
113+000	9.762	10.435	0.673			
113+100	7.968	10.565	2.597			
113+200	3.752	10.696	6.944			
113+300	8.935	10.826	1.891			
113+400	3.172	10.956	7.784			
113+500	3.205	11.086	7.881			
113+600	3.114	11.216	8.102			
113+700	9.802	11.347	1.545			
113+800	15.371	11.477	-3.894			
113+900	12.536	11.607	-0.929			
114+000	8.373	11.505	-3.132			
114+100	2.893	10.958	8.065			
114+200	2.703	10.312	7.609			
114+300	2.566	9.667	7.101			
114+400	2.507	9.021	6.514			
114+500	2.448	8.375	5.927			
114+600	2.462	7.730	5.268			
114+700	2.551	7.084	4.533			
114+800	6.494	6.450	-0.044			
114+900	6.520	6.195	-0.325			
115+000	5.693	6.495	-0.892			